

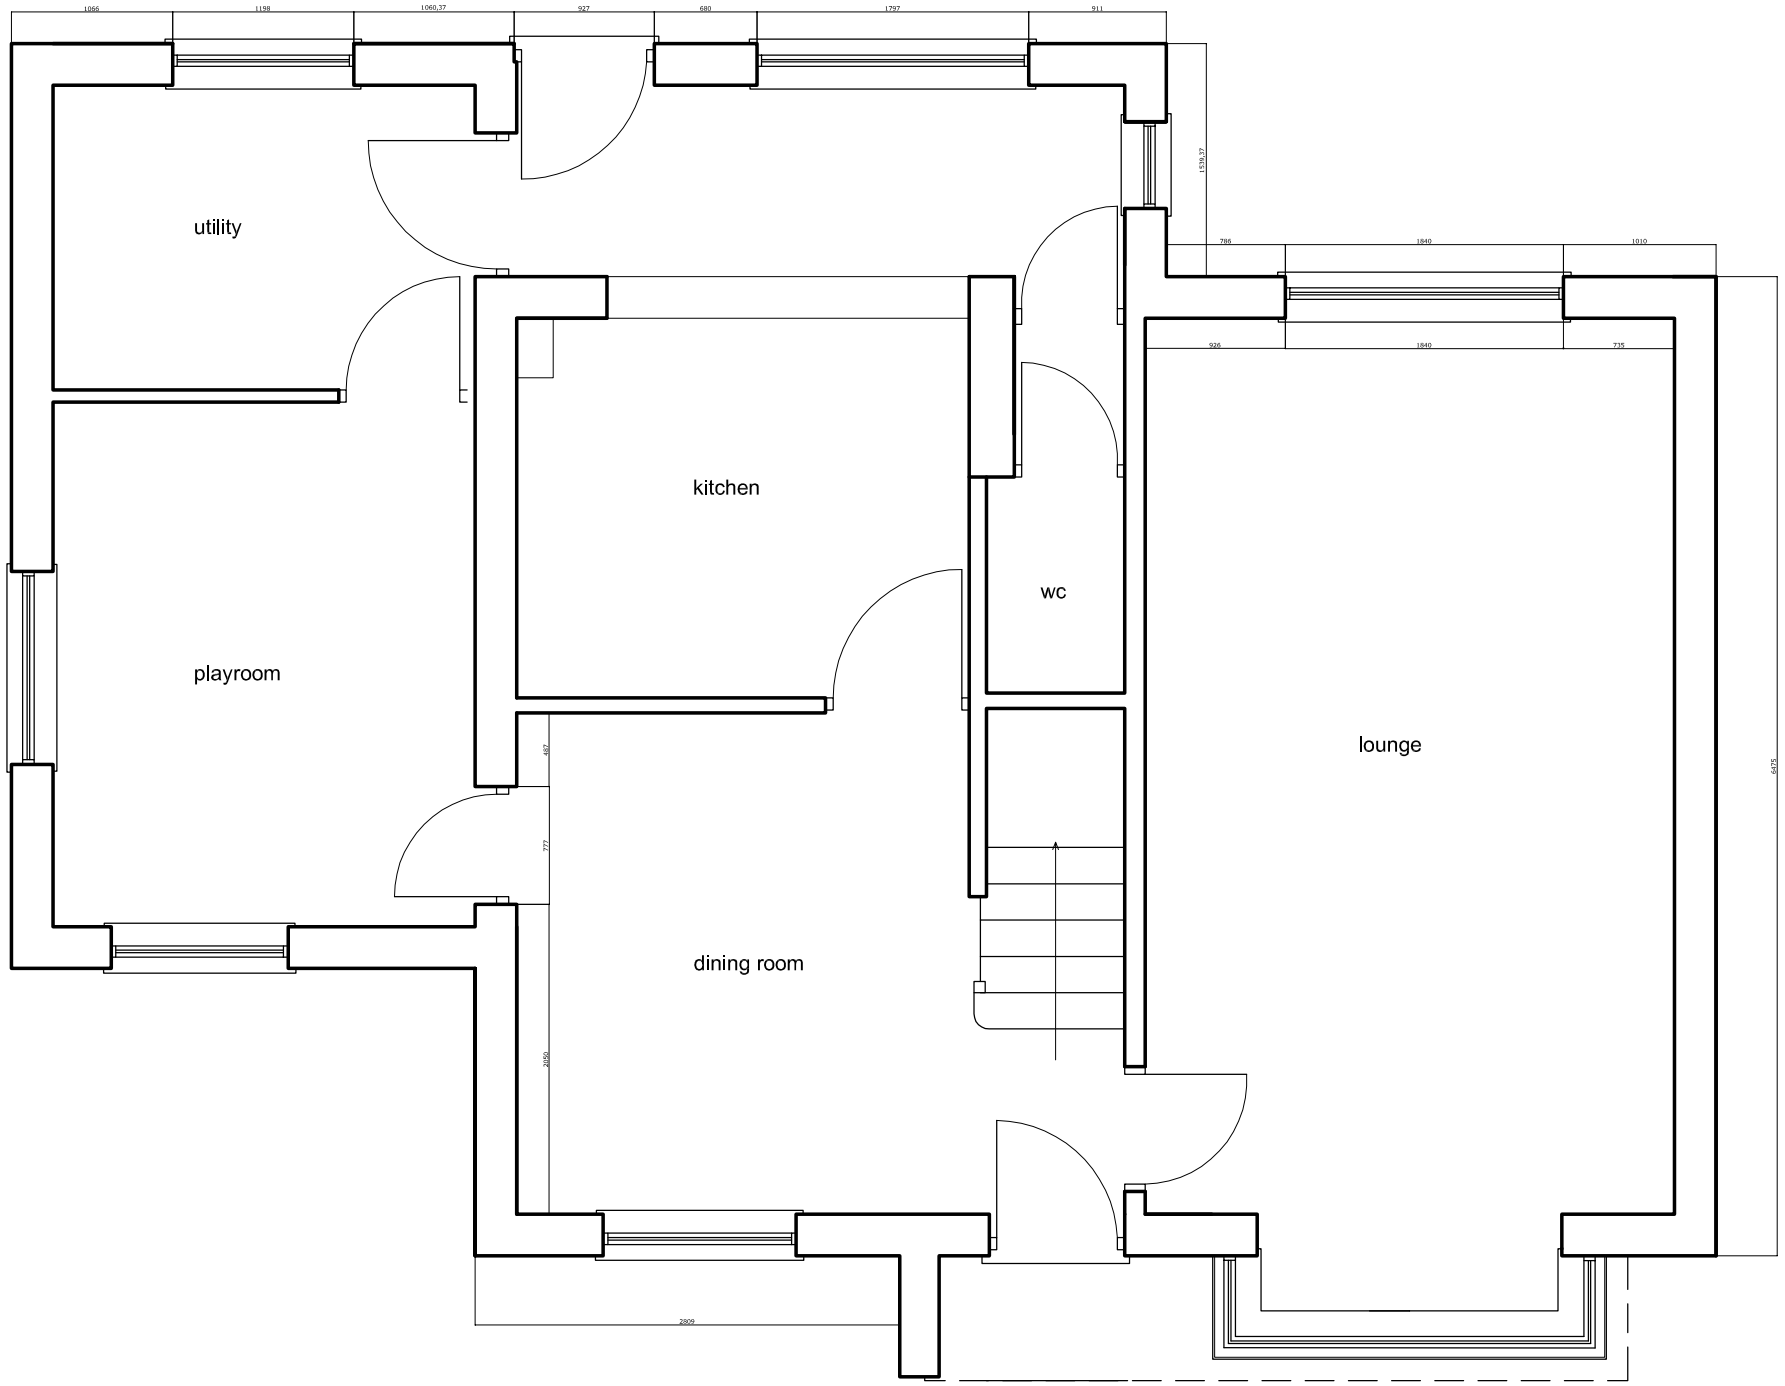


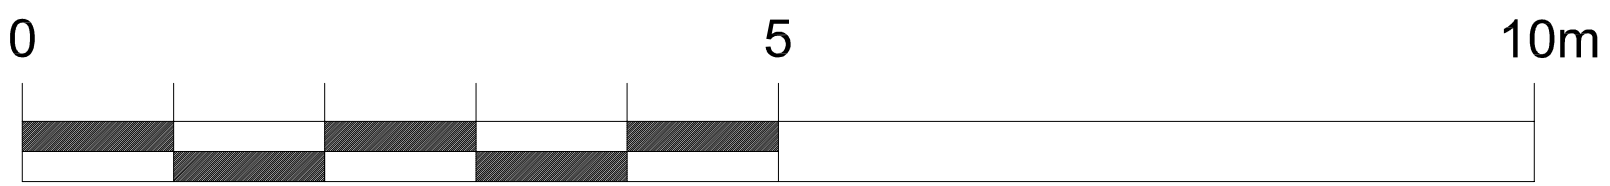

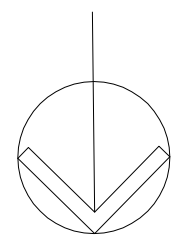

drawing
Existing ground floor plan

project
12 Shackleton View
Penistone S36 6HT

job no	drawing no	revision
0812	sk01	

Lomas Architecture
4 Quarry Lane Sheffield S11 9EB Tel 0114 296 0600

scale	drawn	date
1:50 at A3	RPL	Nov 08