

Do not scale from this drawing
The contractor is to check all dimensions on site and report any discrepancies to the architect
All rights described in chapter IV of the copyright, designs and patents act 1988 have been generally asserted

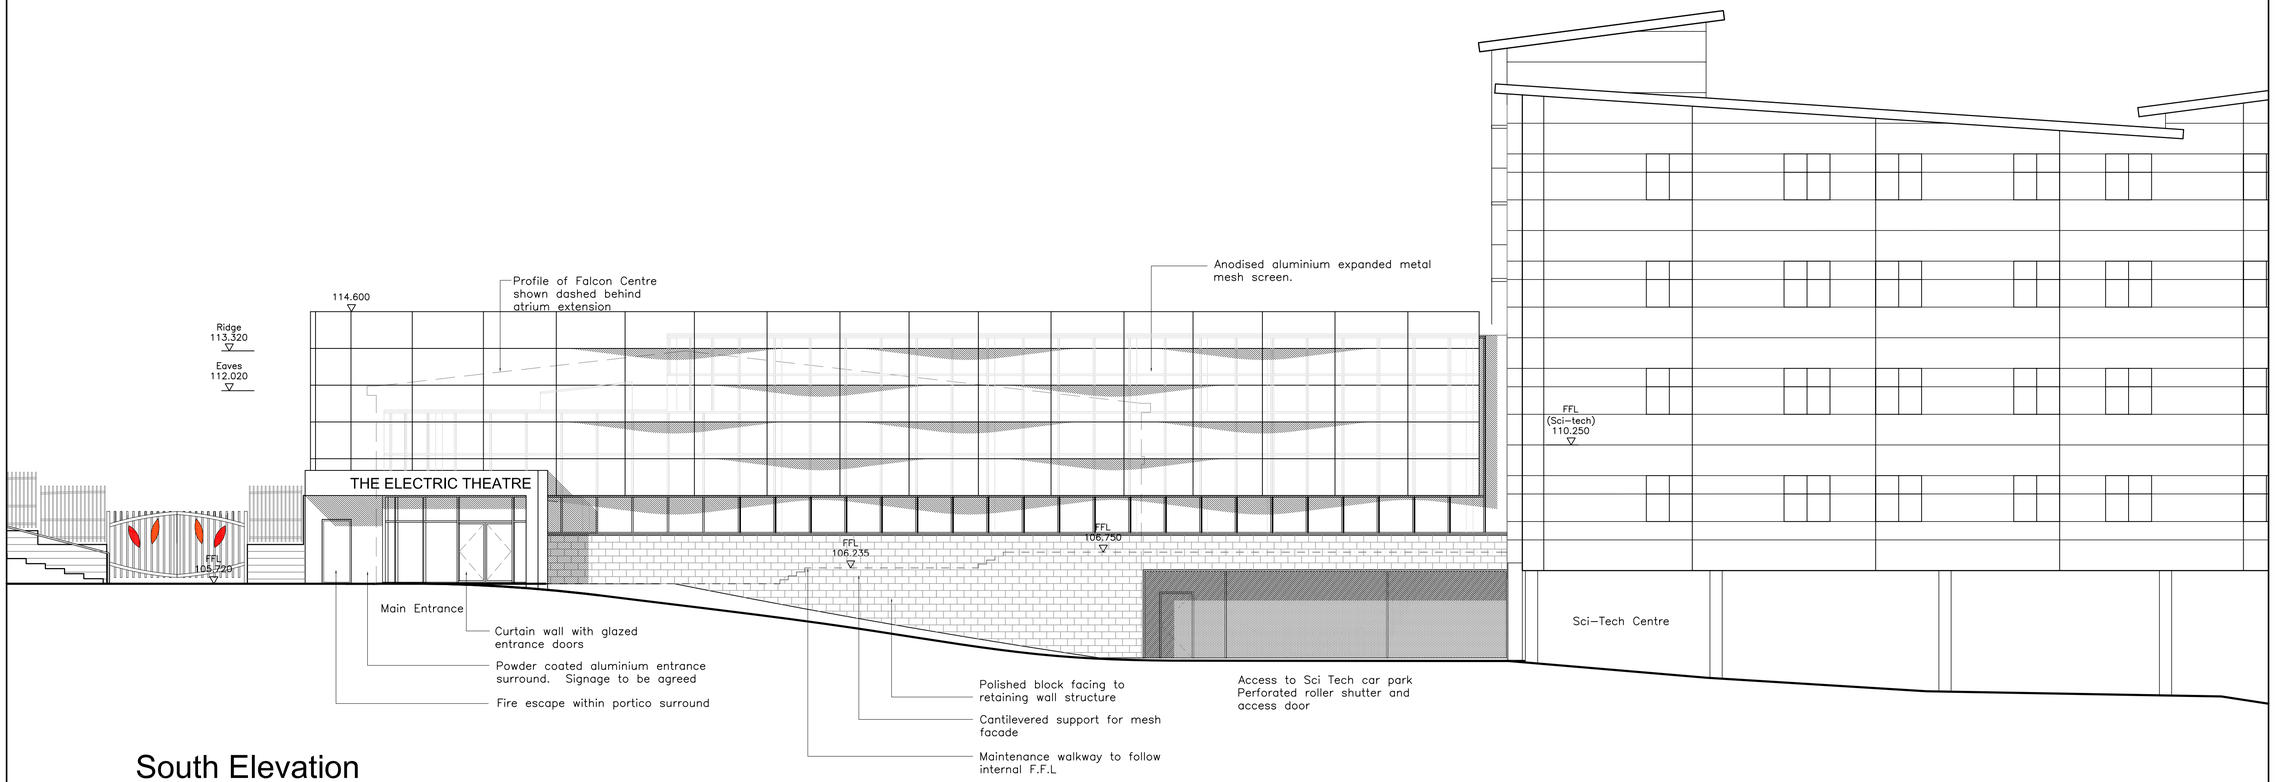

South Elevation

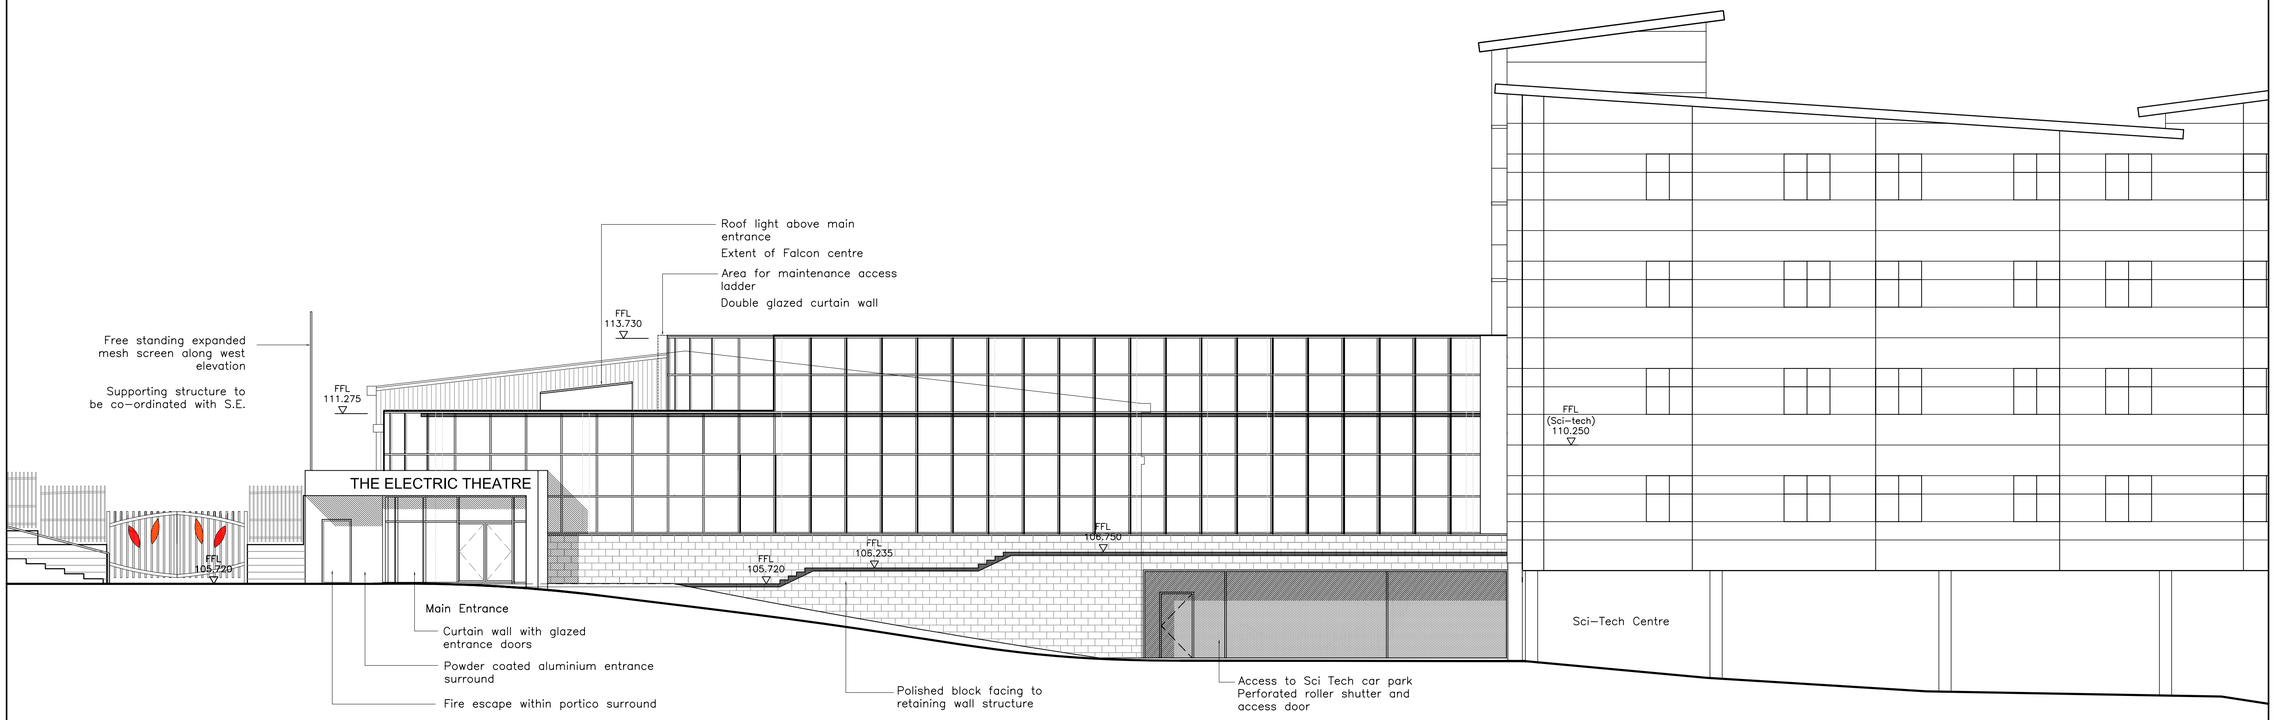

South Elevation (with screen removed)

A	07.01.11	Drawn: AL	Check: PP

External mesh profile updated to show cladding fixed horizontally

-	15.12.10	Drawn: AL	Check: PP

Initial Issue - Current design developed following planning meeting with Barnsley Metropolitan Borough Council Planning Department

Fulcrum
2 Sidney Street
Sheffield S1 4RH
Telephone +44(0)1142761651
Facsimile +44(0)1142799191
Website www.jeffersonsheard.com

Jefferson Sheard Architects

Drawn	AL
Check	PP

Project
Barnsley College
Performing Arts (Falcon Centre)

Drawing
Atrium Re design
Proposed Elevation
South

Scale	Date
1:100@A1	16.12.10

Ref.	Number	Rev.
0011	8023	A