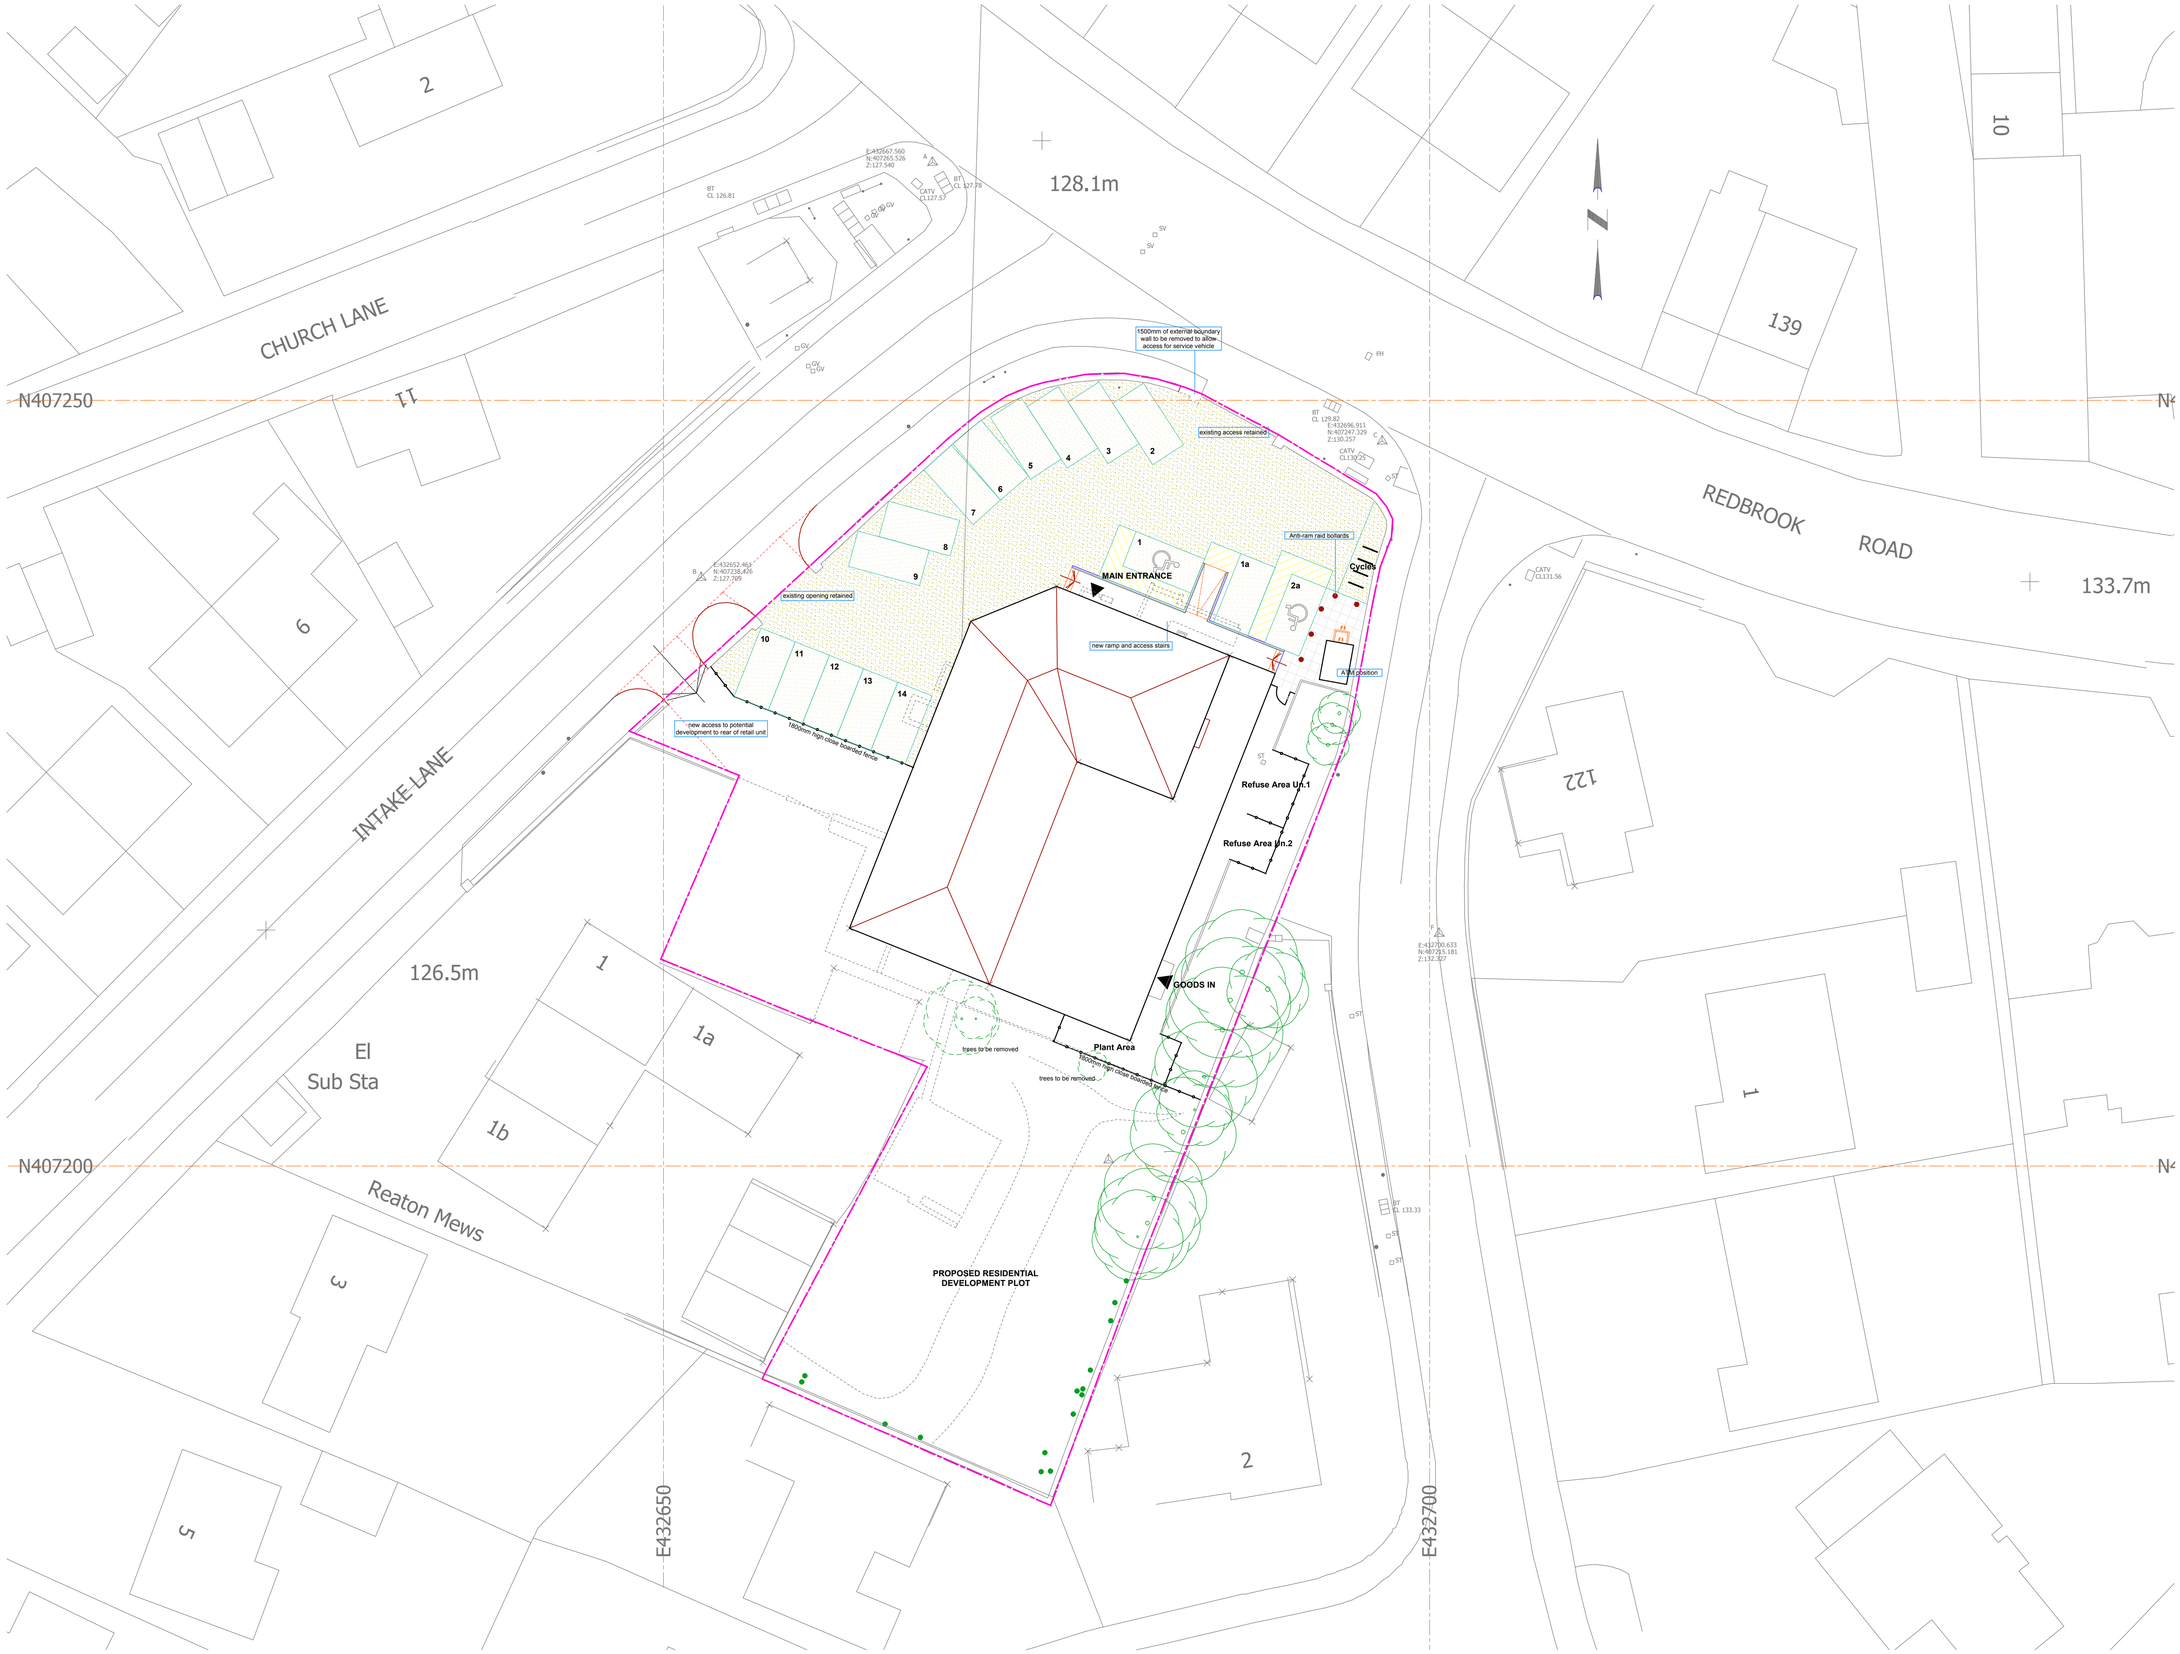


COPYRIGHT RESERVED (C)

THIS DRAWING IS COPYRIGHT AND THE INTELLECTUAL PROPERTY OF LOROC ARCHITECTS.
THIS DRAWING MAY NOT BE REPRODUCED IN WHOLE OR IN PART WITHOUT WRITTEN AUTHORITY.

ALL DIMENSIONS TO BE CHECKED ON SITE PRIOR TO COMMENCEMENT OF WORKS AND ANY DISCREPENCIES REPORTED TO THE ARCHITECT / ENGINEER / CONTRACTOR

ALL INFORMATION ON THIS DRAWING IS SUBJECT TO A FULL AND COMPREHENSIVE TOPOGRAPHICAL SURVEY AND CONFIRMATION OF RELEVENT TITLE.

ADDITIONAL NOTES

ALL WORK TO BE CARRIED OUT IN ACCORDANCE WITH THE BUILDING REGULATIONS AND THE REQUIREMENTS OF THE LOCAL AUTHORITY

REV	DESCRIPTION	DRWN	CHKD	DATE

LOROC ARCHITECTS

CLIENT: WARRIOR DEVELOPMENTS LTD

PROJECT: THE FRIENDSHIP INN
REDBROOK ROAD, BARNSLEY

TITLE: GENERAL ARRANGEMENT

Proposed Site Plan (2no. Units)

SCALE	DATE
1 : 200	AUG 10

DRAWING NO.	REVISION
1285 / 108	-

DRAWN BY	CHECKED BY
IR	

PURPOSE OF ISSUE

PLANNING ● BUILDING REGS ○ TENDER ○
APPROVAL ○ COMMENT ○ CONSTRUCTION ○

LOROC ARCHITECTS
WHITEHALL WATERFRONT
2 RIVERSIDE WAY LEEDS LS1 4EH
T: 0113 233 7755 F: 0113 243 4806 W: www.loroc.co.uk

ADDITIONAL COMMENTS DENOTED ON DWG AREA AS (CDM)

CDM 2007

PERCIEVED SIGNIFICANT RESIDUAL RISKS THAT ARE EITHER / OR ANY COMBINATION OF THE FOLLOWING :
NOT OBVIOUS ■ UNUSUAL ■ DIFFICULT TO MANAGE

AREA	CONSTRUCTION	USE	MAINTENANCE	DECOMISSION