



FRONT ELEVATION
AS PROPOSED




SIDE ELEVATION
AS PROPOSED

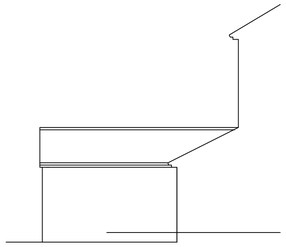

REAR ELEVATION
AS PROPOSED

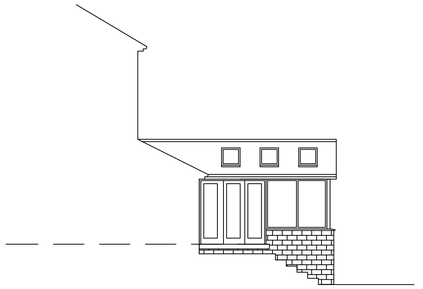


SIDE ELEVATION
AS PROPOSED

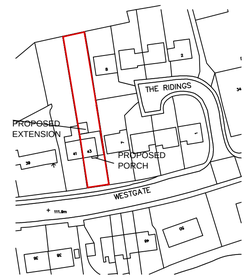

LOCATION PLAN

SCALE 1:1250

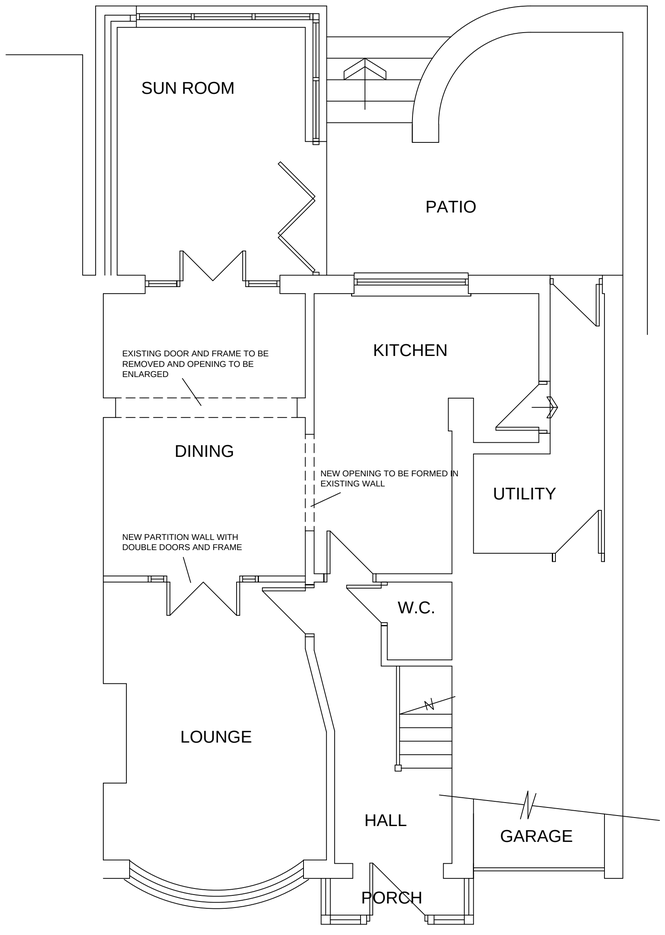

GROUND FLOOR PLAN
AS PROPOSED

White Agus PARTNERSHIP
8 MORSTON BUSINESS PARK,
WHALEY ROAD, BARUGH GREEN,
BARNSLEY.
S75 1HQ
Phone: 01226 208482
Fax: 01226 283030
Email: info@whiteaguspartnership.co.uk
Web: www.whiteaguspartnership.co.uk
ARCHITECTURAL SERVICES AND SURVEYORS

Project.	Client.		
ALTERATIONS & EXTENSION TO 43 WESTGATE, MONK BRETTON BARNSLEY	MR IAN COOK		
Drawing Title. PLANS AND ELEVATIONS AS PROPOSED	Date. AUGUST 2014	Scale. 1:50 & 1:100 @ A1	
	Ref. 14-49	Dwg. No. 02	Rev. A

Date	Suffix	Description	Date	Suffix	Description
06-08-14	A	REVISED TO CLIENTS REQUIREMENTS			