

© This drawing is the property of White Design (UK) Ltd trading as SELF and is subject to copyright. It cannot be reproduced in any form without express consent of the company. Written dimensions to be checked on site and discrepancies are to be reported prior to commencing work. Figured dimensions only are to be taken from this drawing. Do not scale. If in doubt ask.




FRONT ELEVATION

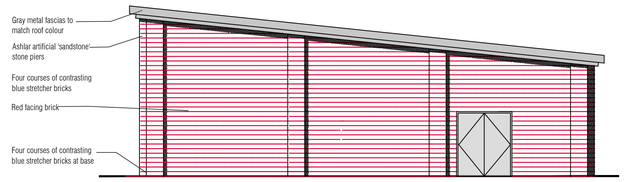


SIDE ELEVATION

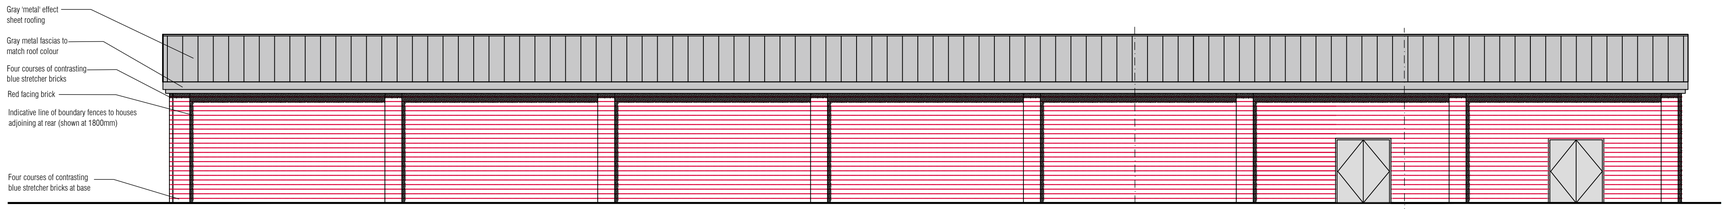

REAR ELEVATION

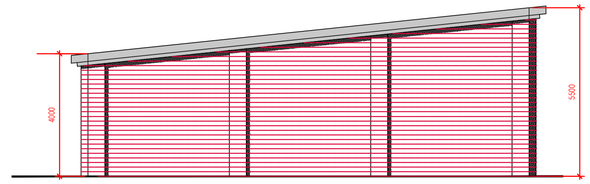

SIDE ELEVATION

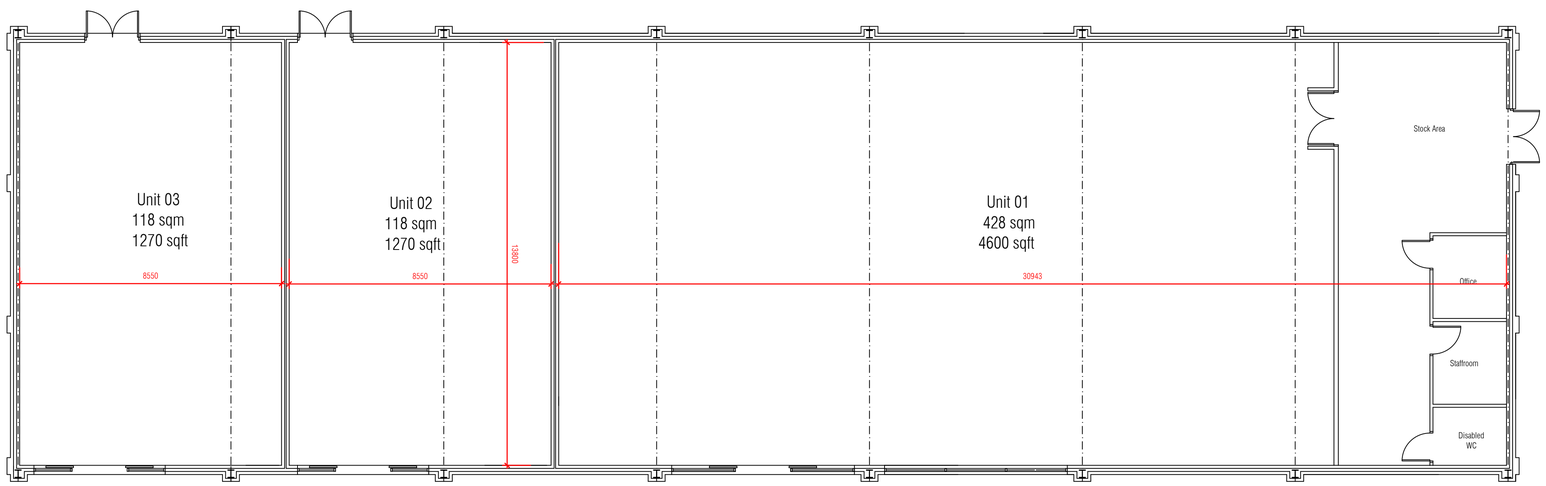

PROPOSED PLAN

Nanny Marr Road Retail Development

Rev	Date	Drawn	Description
A	05/02/20	OH	Amendments to client's comments including mono-pitch roof.
B	06/02/20	OH	Further revisions following client's comments.

3. DEVELOPED DESIGN

Client: Rusling Investments Limited

Project: Nanny Marr Road Development Darfield, Barnsley

Title: Proposed Plans & Elevations

Scales@A1:	Drawn:	Date:	Checked:
1:100	OH	Dec 2019	OH

Drawing no: 10836-A-3-002

Rev: B

Quayside House
Furnival Road
Sheffield, S4 7YA
0114 224 0255
selfarchitects.co.uk

SELF

0 0.5 1 2 5 10m