
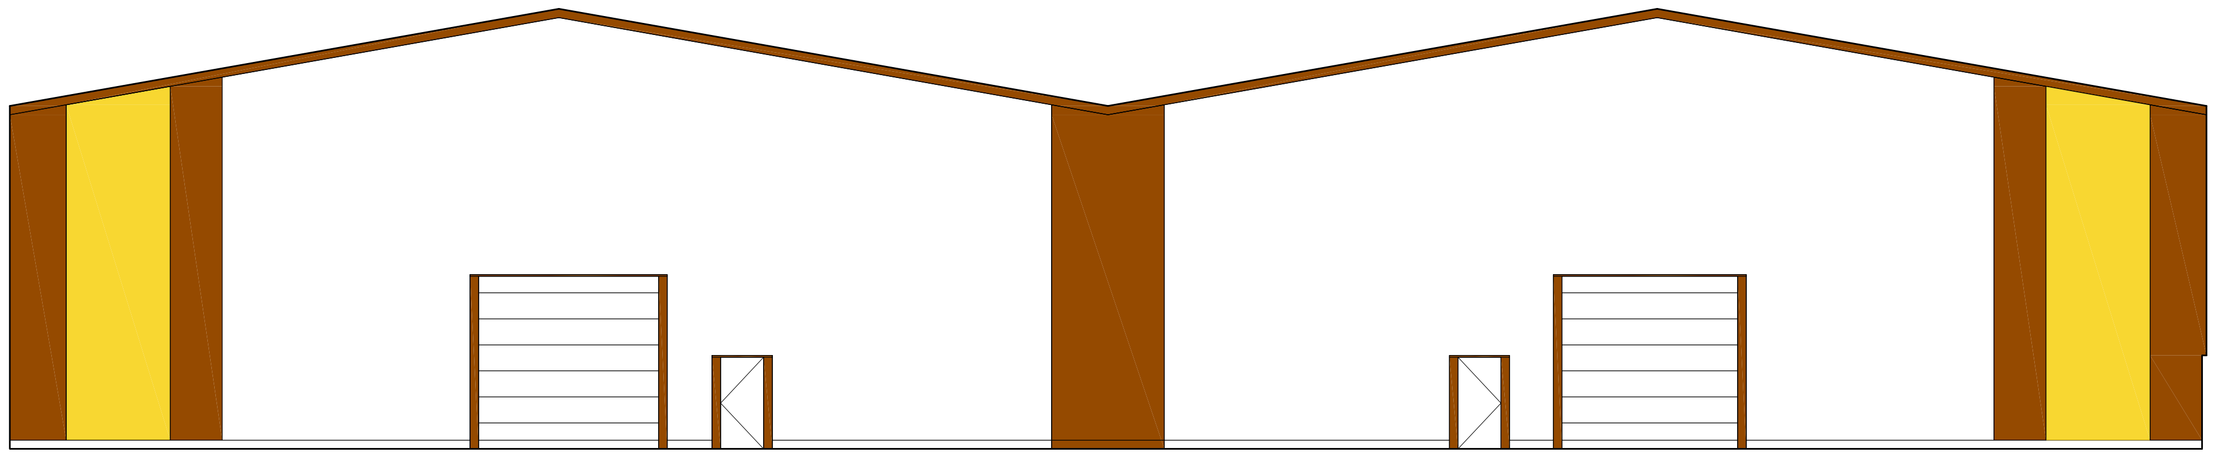


Existing North East Elevation, Scale 1:100




Photo of Existing North East Elevation

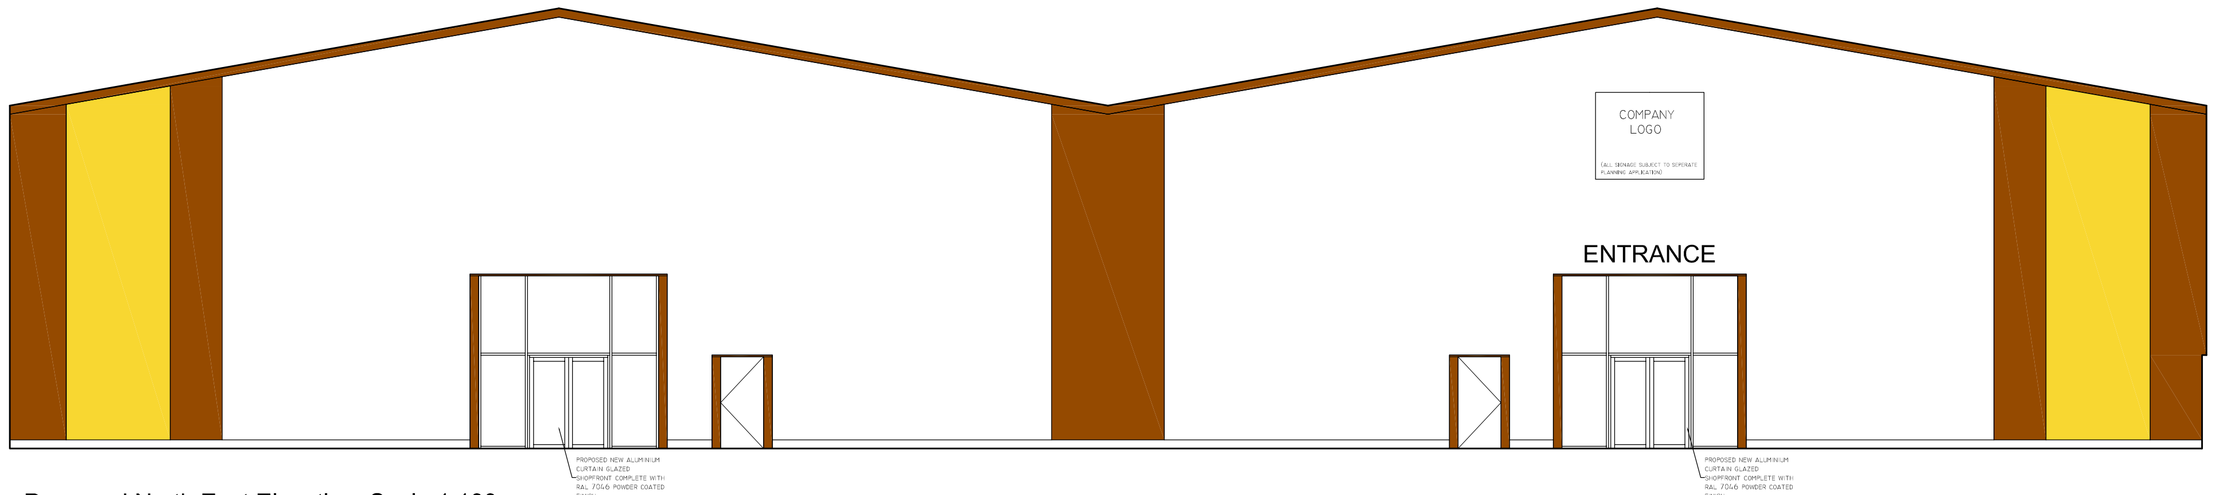


Proposed North East Elevation, Scale 1:100



Photo of Existing South West Elevation

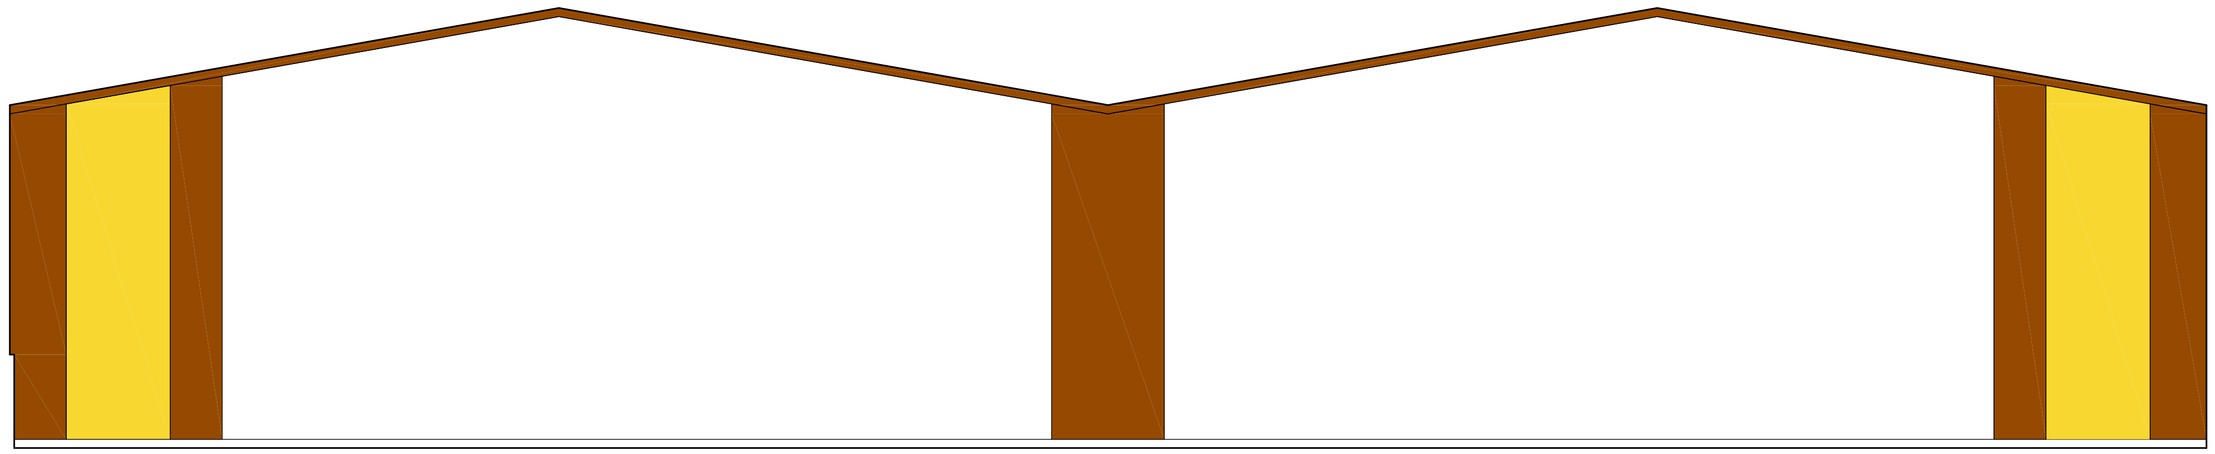

Existing South West Elevation, Scale 1:100

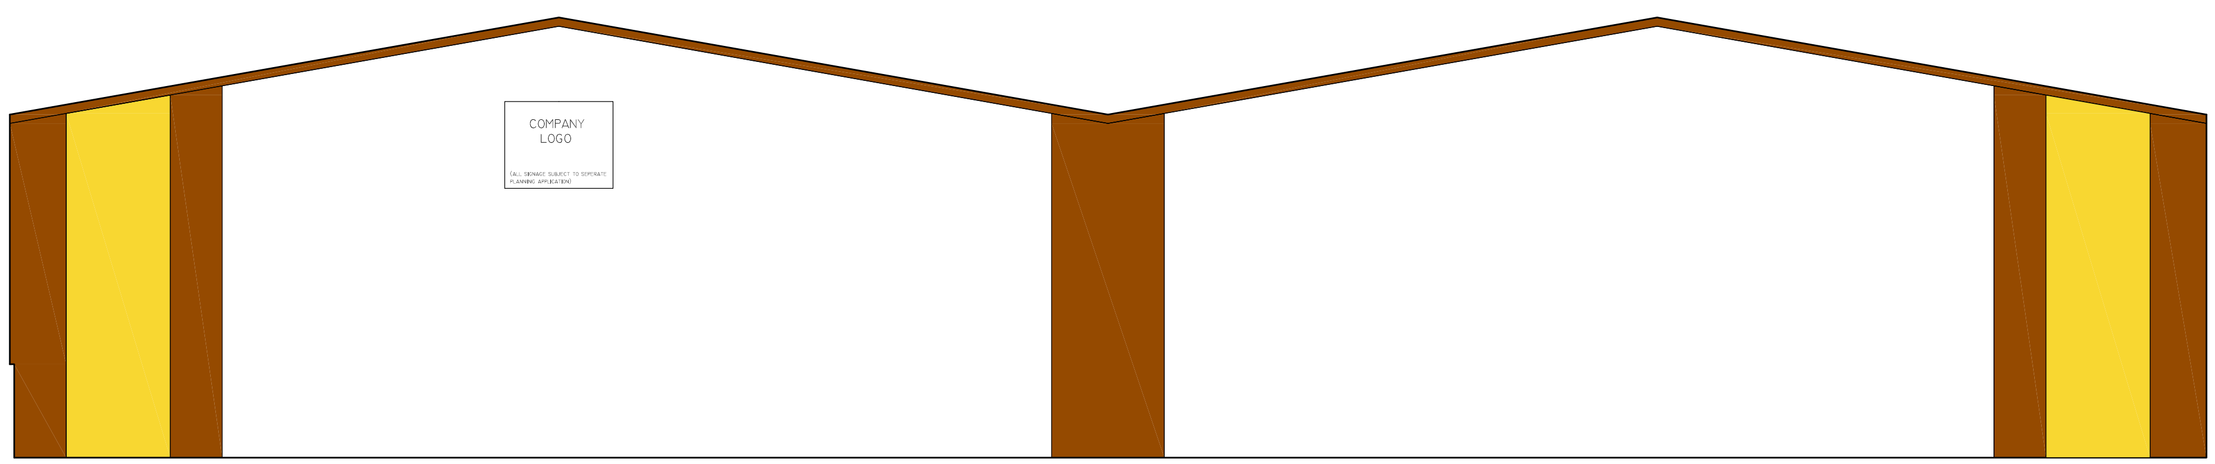

Proposed South West Elevation, Scale 1:100

BLACK CIRCLE
Untiring Design

DRAWING TITLE:	Existing & Proposed NE / SW Elevations
SITE ADDRESS:	Unit's 1 & 2 Rockingham Business Park Rockingham Row Barnsley S70 5TW
CLIENT:	Air Trampoline (Barnsley) Ltd
DRAWING No.:	BC 2012.1
SCALE:	1:100 @ A1
DATE:	30/10/15

Unit 5, Tawe Business Village, Enterprise Park, Swansea, SA7 9LA
tel: 01792 794138 email: info@blackcircledesign.com