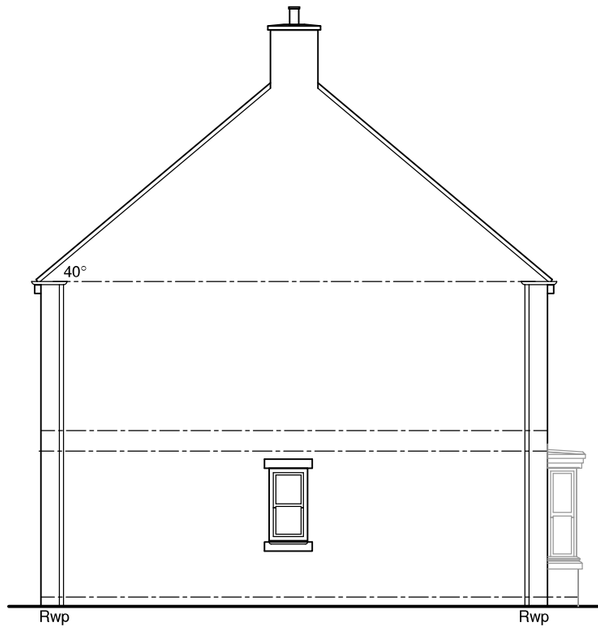

Side Elevation
PS-Type-D

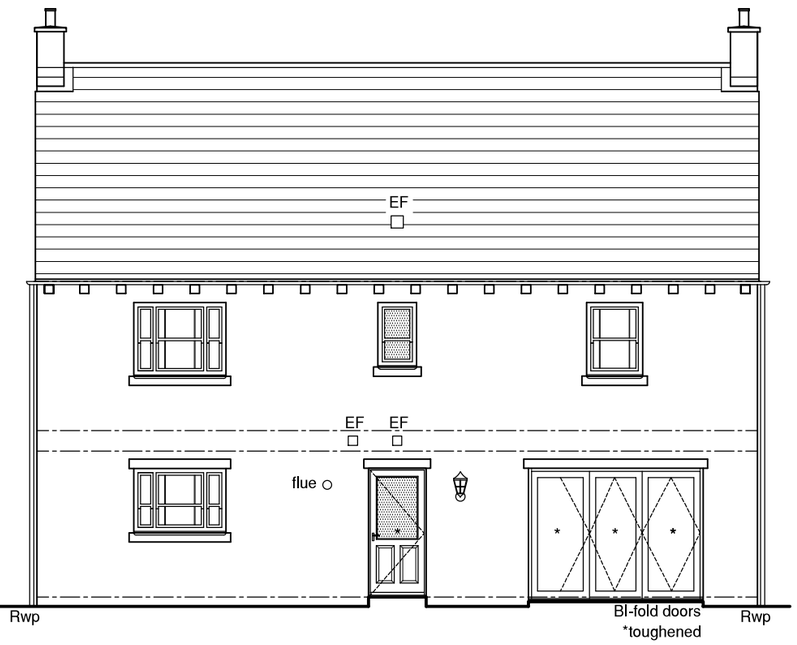

Rear Elevation
PS-Type-D

All fascias, barges to
be PVC by specialist manufacturer

Grey slate roof

Wet clipped roof verge

Fall & rise bracketed gutters on stone supports

Black NG02 front door
Black NG05 rear door

Cream external fretted double glazed windows

140mm coursed natural stone finish to all elevations

All reconstituted feature stonework supplied by specialist manufacturer

140mm stone heads

140mm stone cills

* = Glass below 800mm above finished floor level must be toughened

L = Laminate Glass

Front Elevation
PS-Type-D

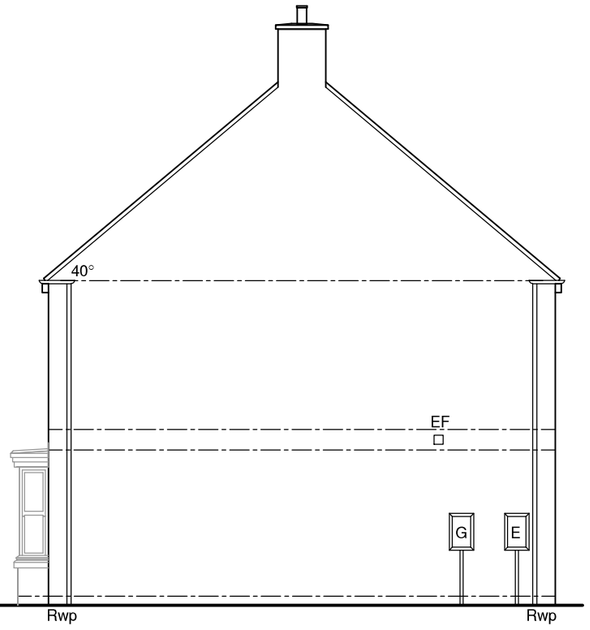

Side Elevation
PS-Type-D

Scale 1:100
Date 03-03-14
Drawn MF
Checked
Drawing No. PS-Type-D-001
Rev. A

duchy homes

4100 Park Approach
Thorpe Park
Leeds
LS15 8GB

0113 3970437
www.duchyhomes.co.uk

Rev House Type PS-Type-D 1844 sq/ft
Date Description

Drawing Title Elevations - Planning
Site Penistone