

FRONT ELEVATION

SIDE ELEVATION


SIDE ELEVATION




FIRST FLOOR PLAN




REAR ELEVATION

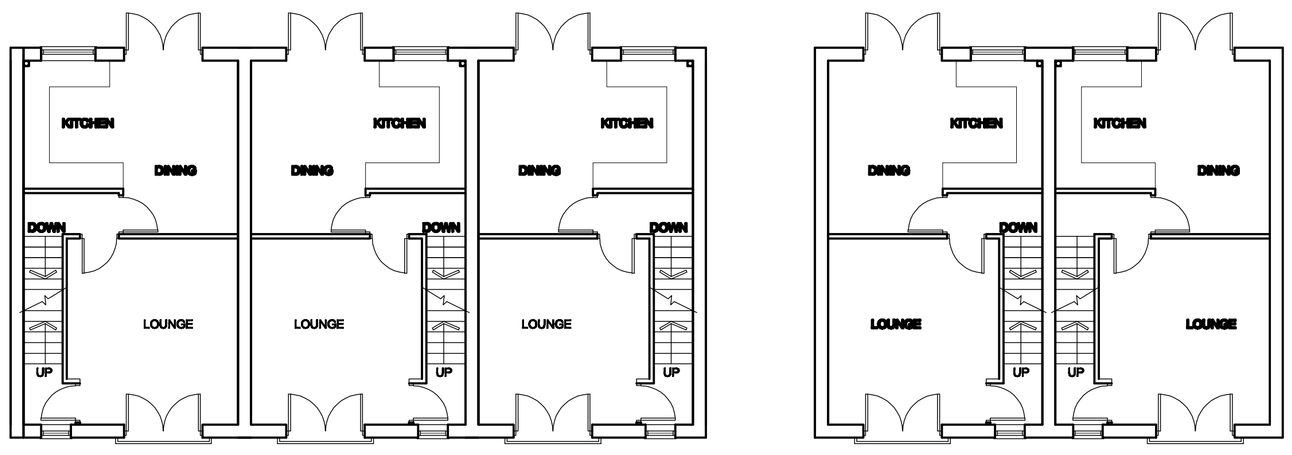

UPPER GROUND FLOOR PLAN

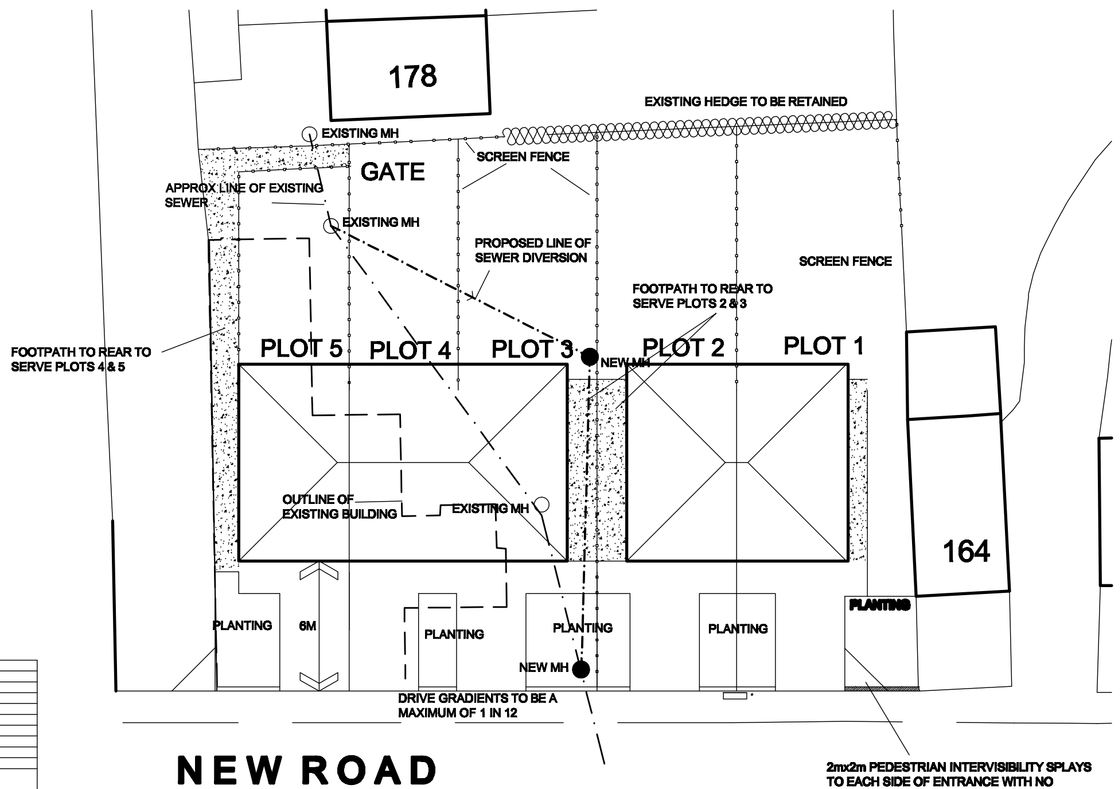

SITE PLAN AS PROPOSED
SCALE 1:200

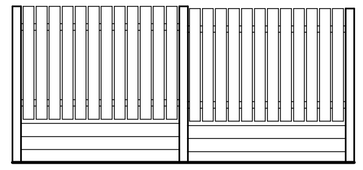


CONC POSTS


125X25MM DARK STAINED TIMBER FENCING AND RAILS

CONC GRAVEL BOARDS

SCREEN FENCE
1800MM HIGH

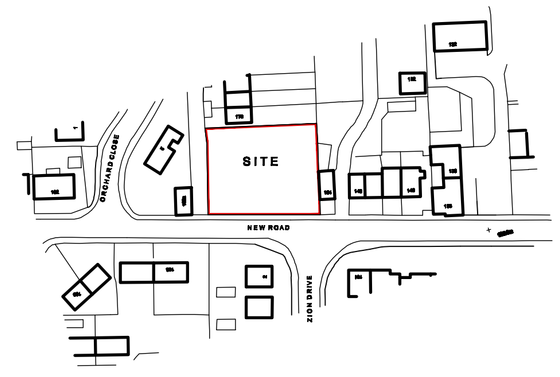

LOCATION PLAN
SCALE 1:1250

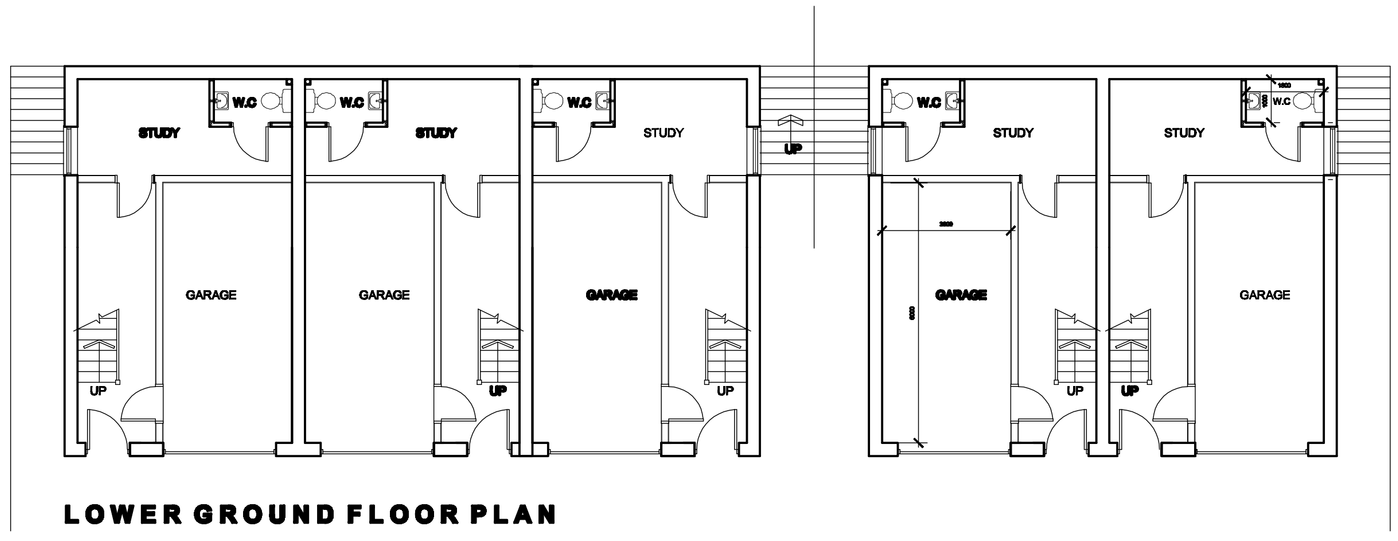

LOWER GROUND FLOOR PLAN

White Agus Partnership
PROVIDENCE VILLA,
42 SACKVILLE STREET,
BARNSLEY.
S70 2DB
Phone: 01226 208482
Fax: 01226 283030
Email: info@whiteaguspartnership.co.uk
Web: www.whiteaguspartnership.co.uk
SURVEYORS AND BUILDING DESIGN CONSULTANTS

Project. RESIDENTIAL DEVELOPMENT ON SITE OF MASONS ARMS, NEW ROAD STAINCROSS, BARNSLEY.	Client. MASON BUILDING CONTRACTORS LTD
Drawing Title. PLANS AND ELEVATIONS	Date. DEC 2011 / Scale. 1:100 @ A1
	Ref. 11-076 / Dwg. No. 02 / Rev. F

Date	Suffix	Description	Date	Suffix	Description
19-01-12	A	REVISED			
03-04-12	B	UPDATED FOR PLANNING APPLICATION			
04-05-12	C	REVISED TO HIGHWAY REQUIREMENTS			
28/09/12	D	REVISED FOR PLANNING			
25-10-12	F	UPDATED			