


2131 LTD
Tel: 07968 663 709 / Email: richard@2131.co.uk

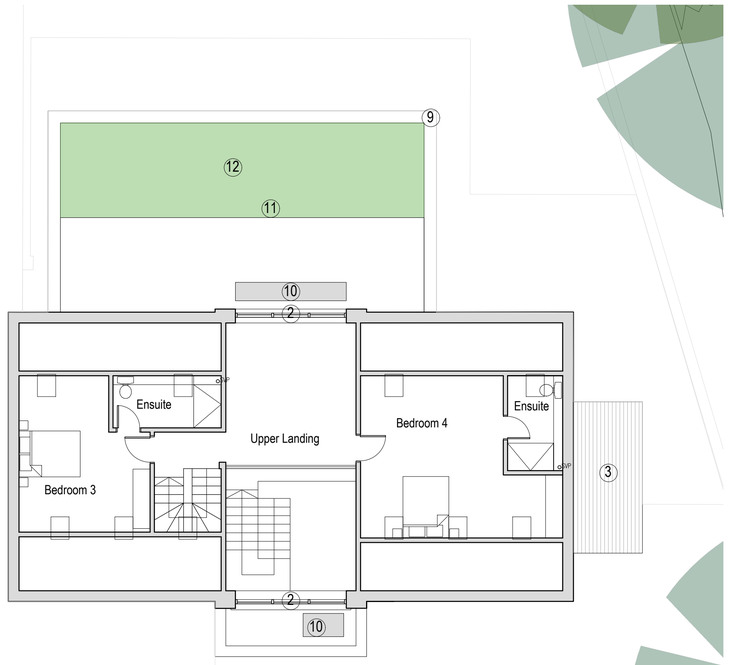

Proposed Second Floor Plan

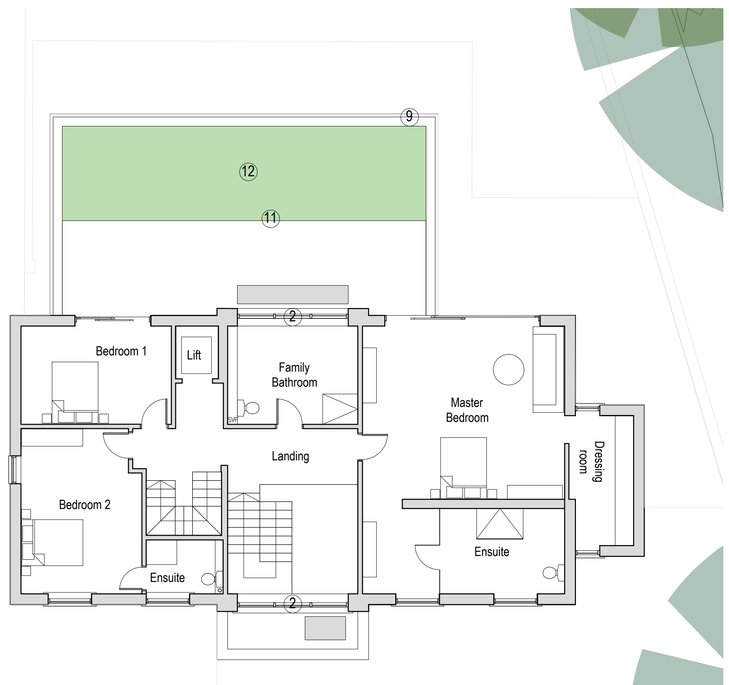

Proposed First Floor Plan

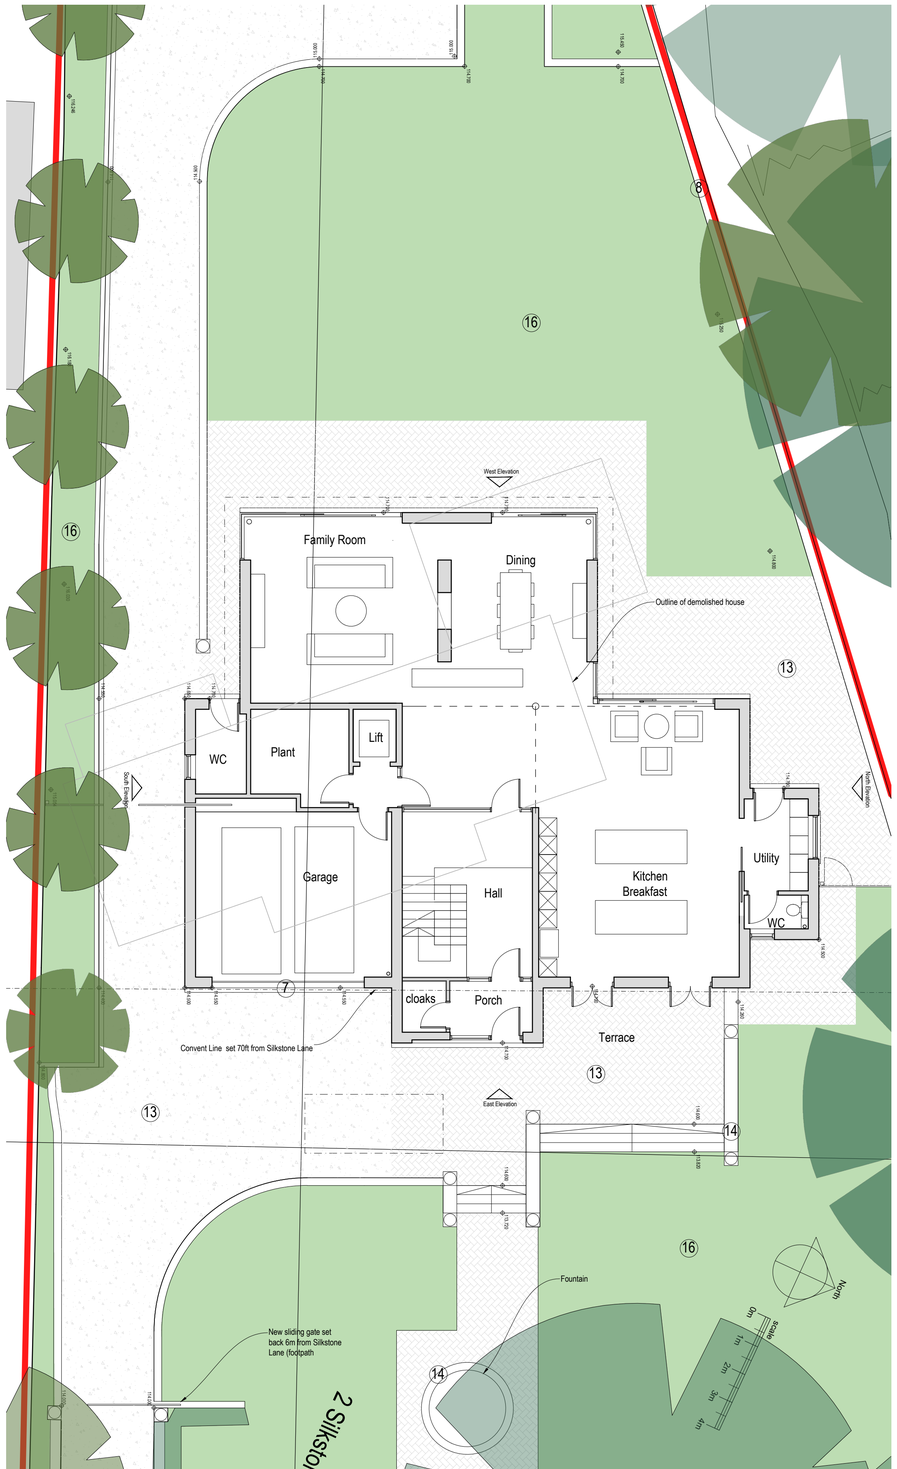

Proposed Ground Floor Plan

Materials Key:

1. Random coursed locally quarried Sandstone
2. Aluminum PPC windows col: anthracite
3. Natural slate roof
4. Zinc Standing seam
5. Sedum Roof
6. Timber Door/cladding (larch or similar)
7. Zinc Garage doors
8. Stone wall to match existing
9. Zinc eaves
10. Roof light/velux windows
11. frameless glass balustrade
12. Artificial grass
13. Block paving/resin bonded gravel (TBC)
14. Stone dwarf walls/features/fountain
15. Timber Fence
16. Lawn/new planting

/	/	/

Revisions

2131 Ltd
53 Bradfield Way
Waverley
Rotherham
S60 8WE
Tel : 07968 663 709
Email : richard@2131.co.uk

Dwg Status
Planning

Main Contractor
N/A

Client
Mr & Mrs Gill

Project
2 Silkstone Lane,
Cawthorne, Barnsley,
S75 4DX

Title
Proposed dwelling Plans

Date. Aug 2018	Plot Date.
Drawn. rjf	Checked RF
Scale. 1/100 @ A1	CAD File Name
DWG No. 038-206	REV. /

C This drawing must not be reproduced in whole or part without written consent.
Do not scale from this drawing. Written dimensions to be checked on site.