
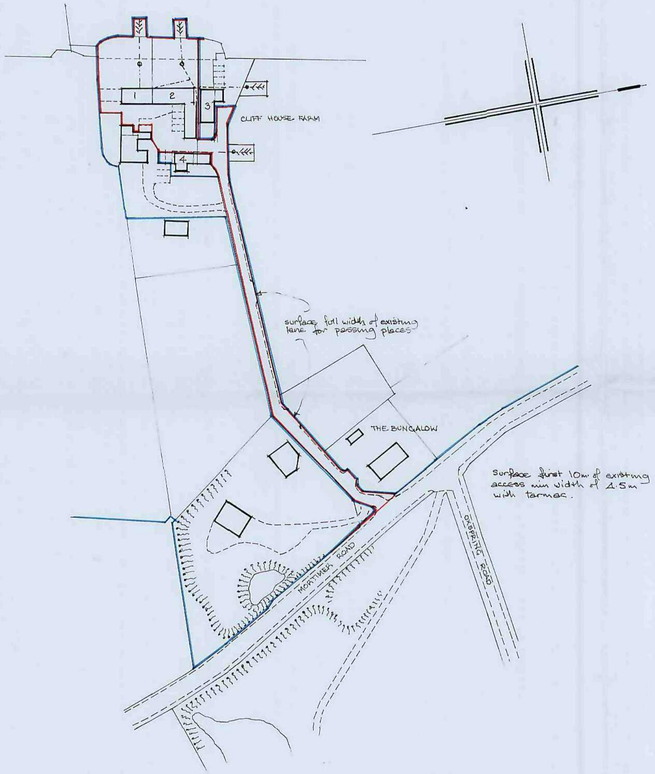



LOCATION PLAN
Scale 1:1250

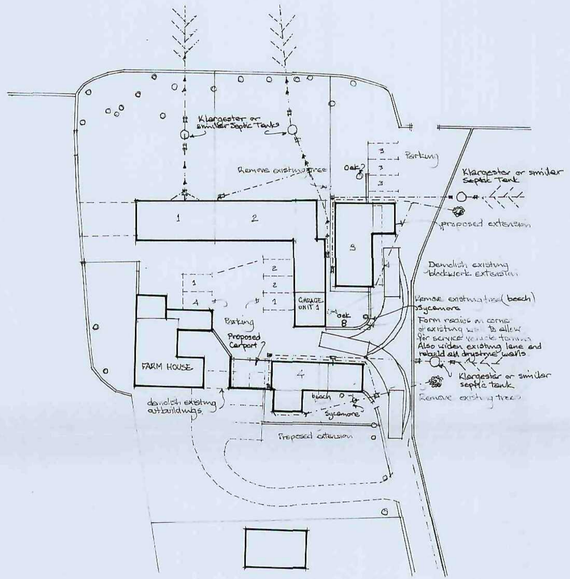


BLOCK PLAN
Scale 1:500

MRS. M HULL & MRS. S. DAWSON
PROPOSED CHANGE OF USE TO DWELLINGS OF AGRICULTURAL BUILDINGS AT CLIFF HOUSE FARM, MORTIMER ROAD CUBLEY, PENISTONE.

JUNE 2010

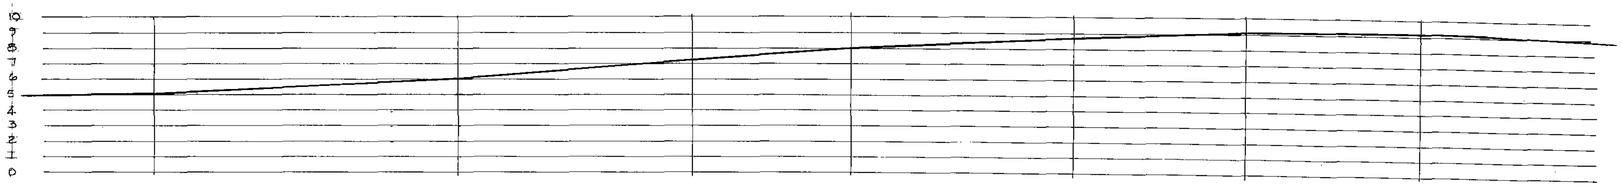


SECTION A-A.
Horizontal and vertical scales 1:200

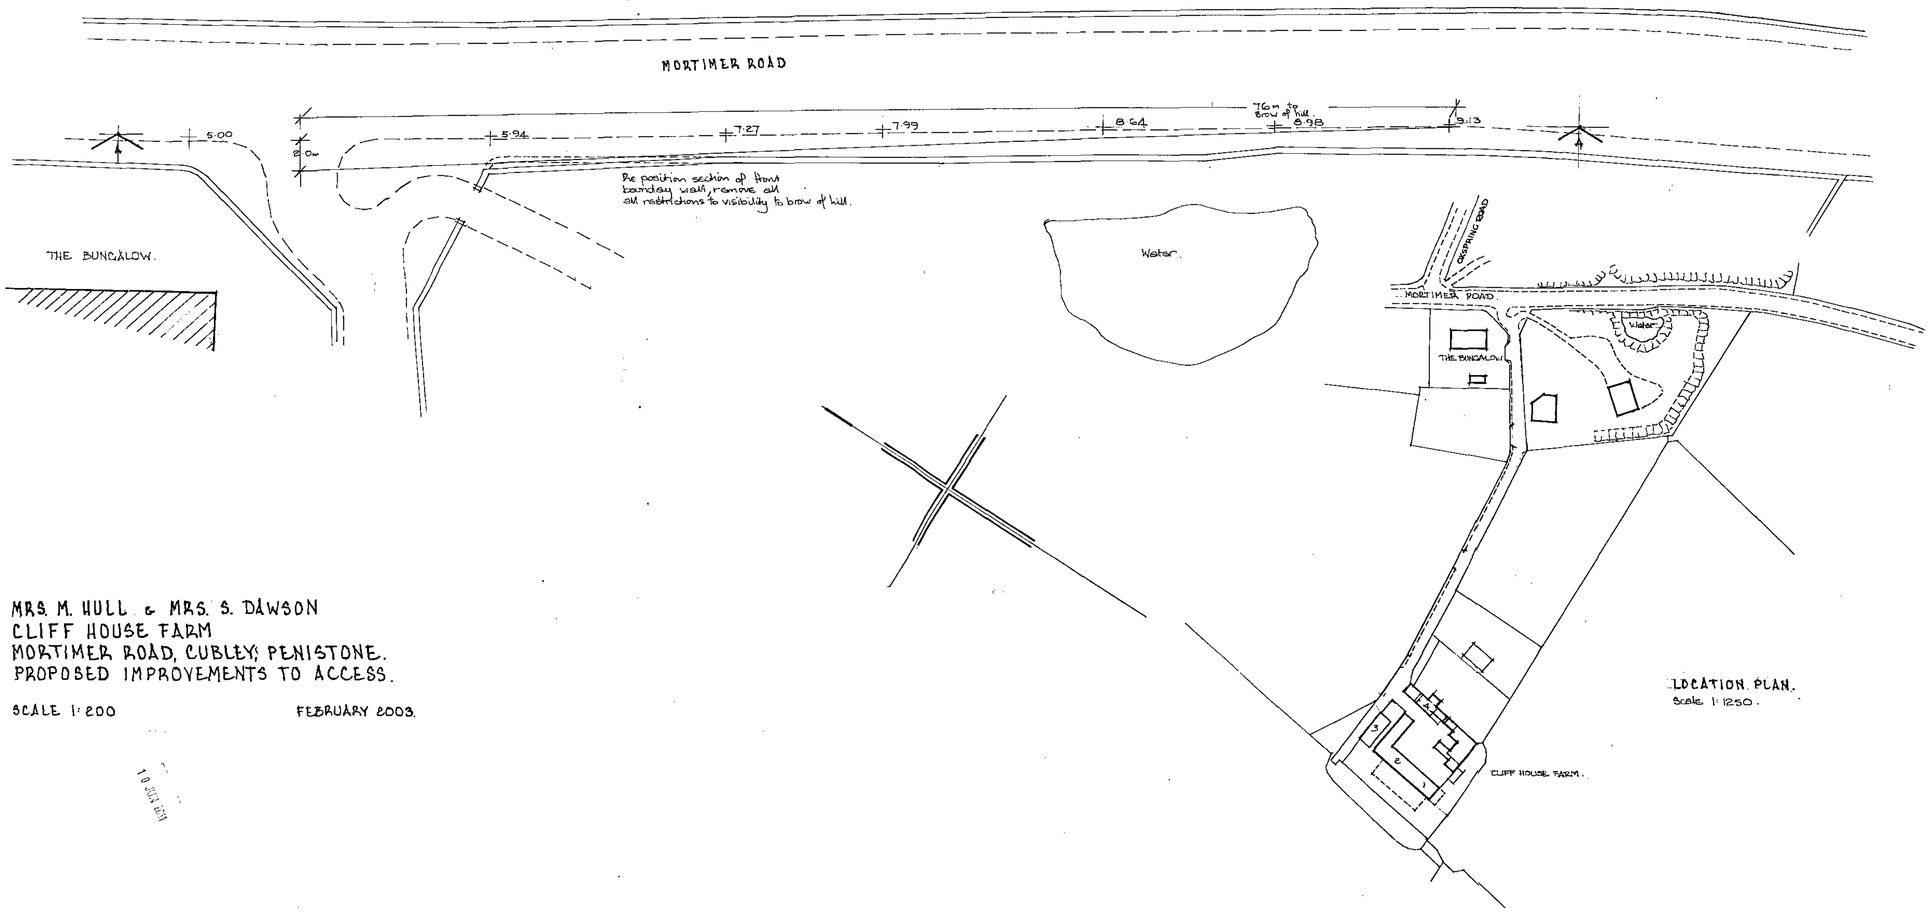


MRS. M. HULL & MRS. S. DAWSON
CLIFF HOUSE FARM
MORTIMER ROAD, CUBLEY, PENISTONE.
PROPOSED IMPROVEMENTS TO ACCESS.

SCALE 1:200 FEBRUARY 2003.

LOCATION PLAN.
Scale 1:1250.

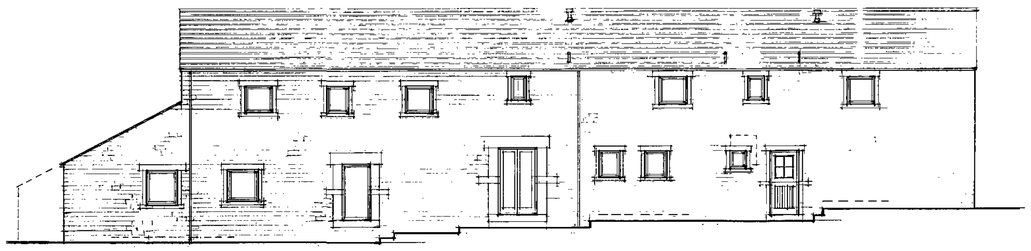


WEST ELEVATION

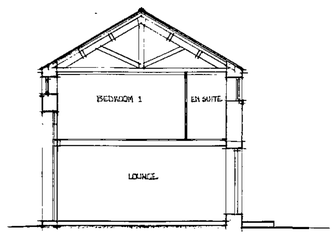


SECTION


Lower ground level around buildings to min 150 mm below finished floor level

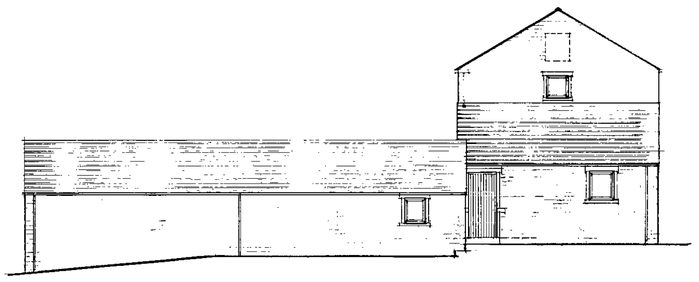


NORTH ELEVATION

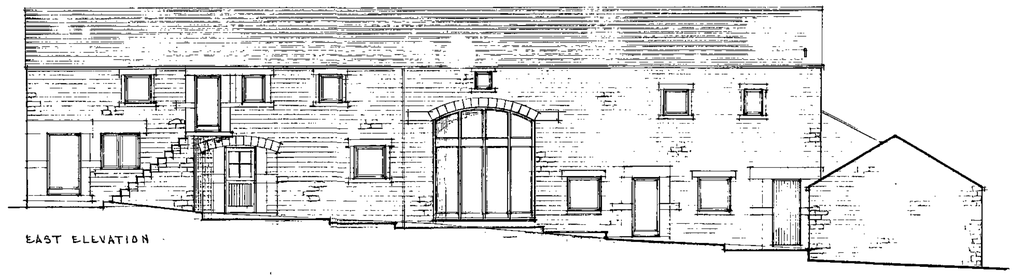


EAST ELEVATION

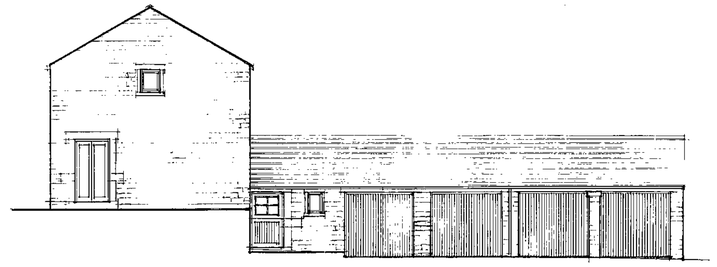


SOUTH ELEVATION

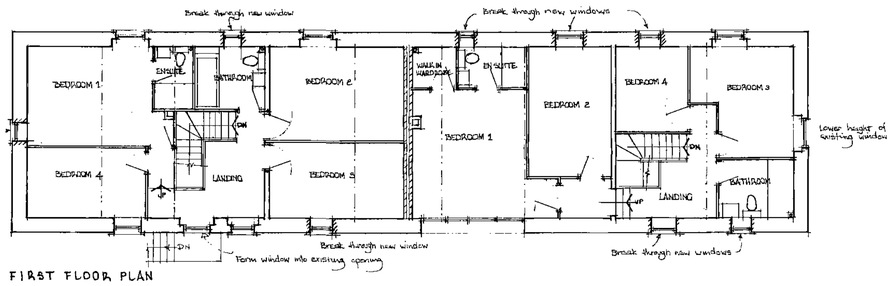

FIRST FLOOR PLAN

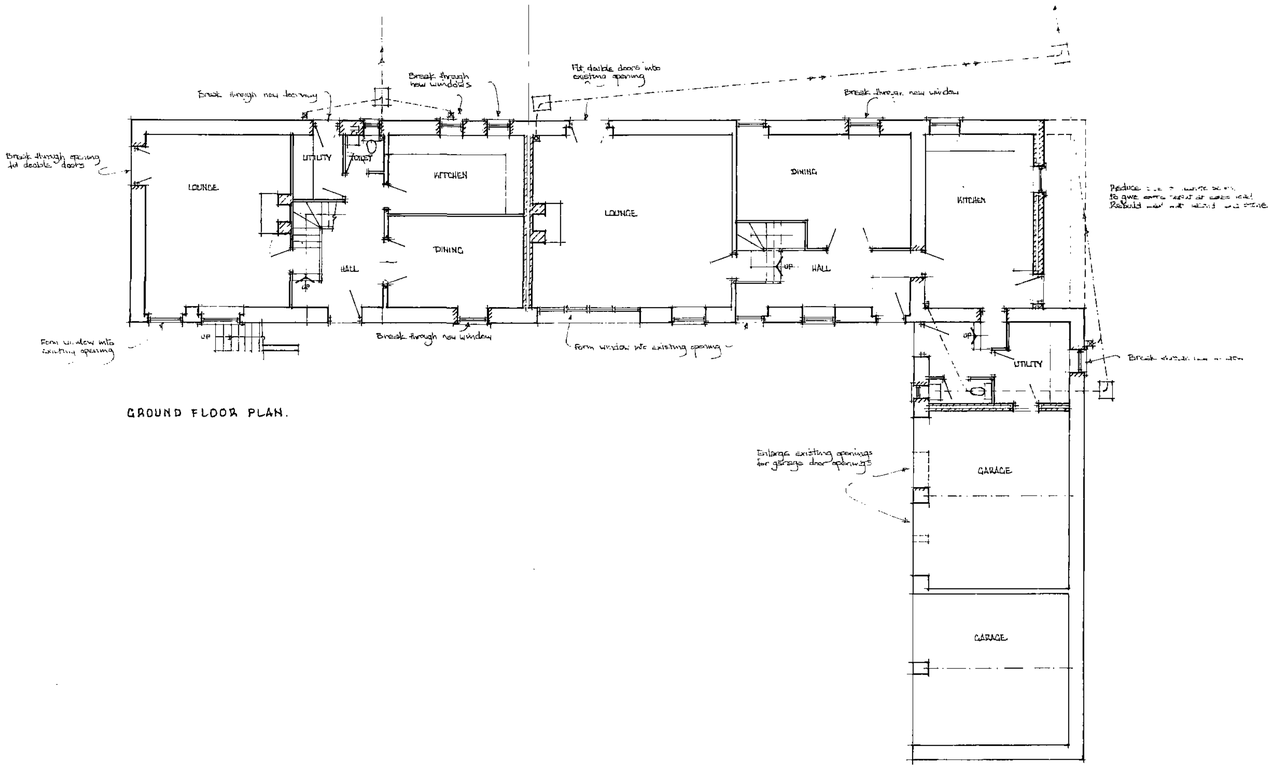

GROUND FLOOR PLAN.

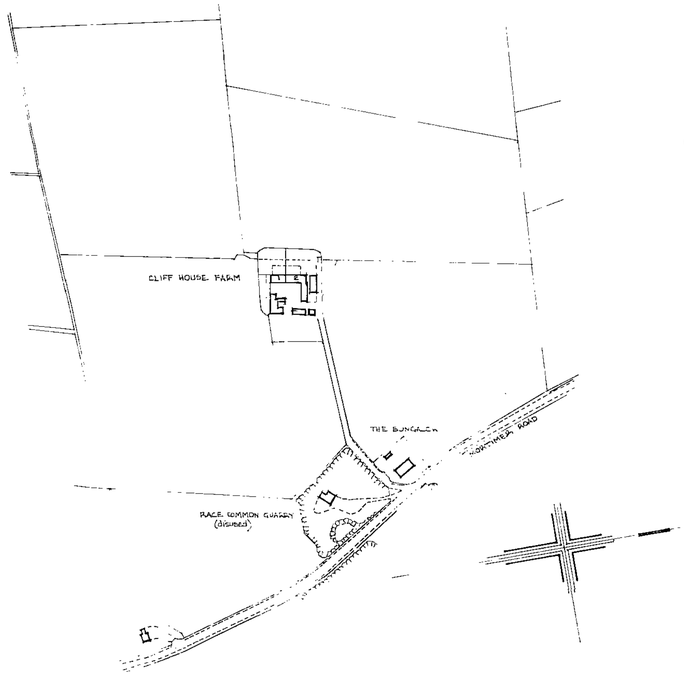

LOCATION PLAN
Scale 1:1250


MRS. M. HULL, AND MRS. S. DAWSON,
CLIFF HOUSE FARM,
MORTIMER ROAD, OXSPRING, BARNSLEY.
PROPOSED CHANGE OF USE TO DWELLINGS. (UNITS 1 & 2)

SCALE 1:100


OCTOBER 2002.
Revised Jan 2003

These drawings are for Planning purposes only.
These are not complete working drawings.
Check and verify all dimensions on site before commencing work.
Comply in all respects with current Building Regulations whether or not specifically stated on these drawings.
All materials and workmanship shall comply with current relevant British Standards


UNITS 1 & 2

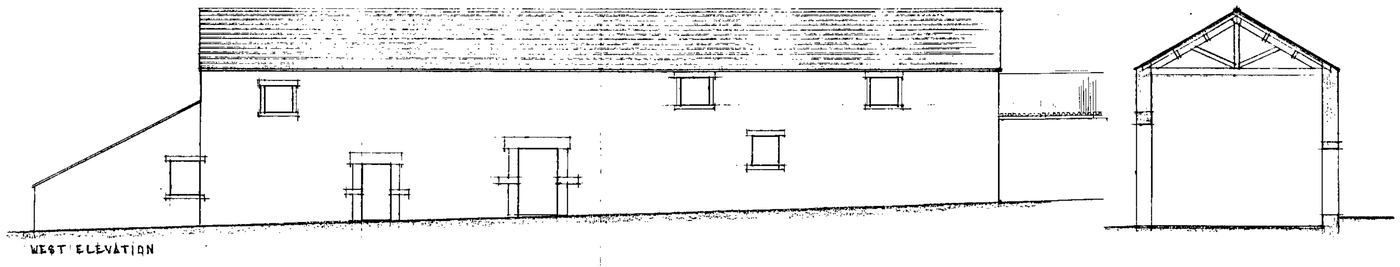


WEST ELEVATION

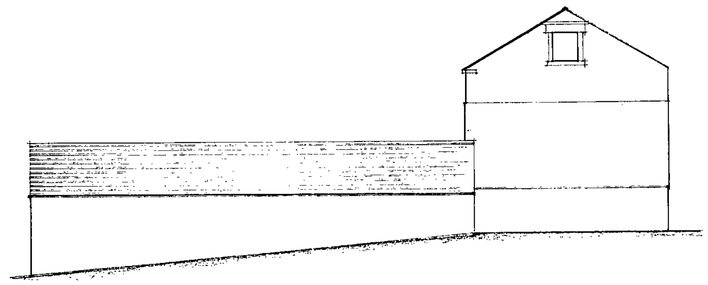


NORTH ELEVATION

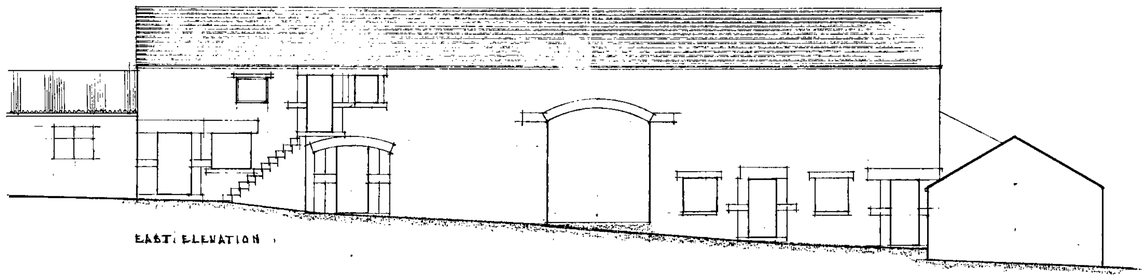


EAST ELEVATION

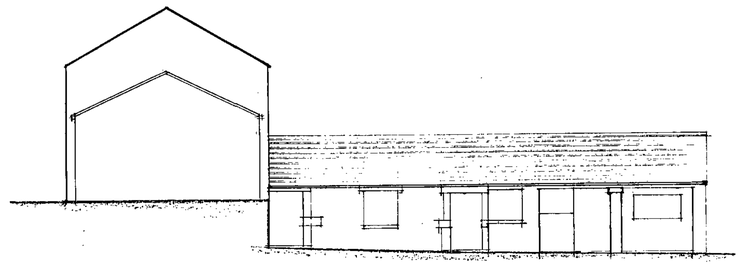


SOUTH ELEVATION

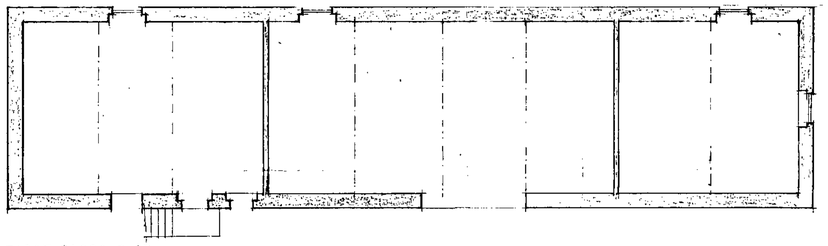

FIRST FLOOR PLAN

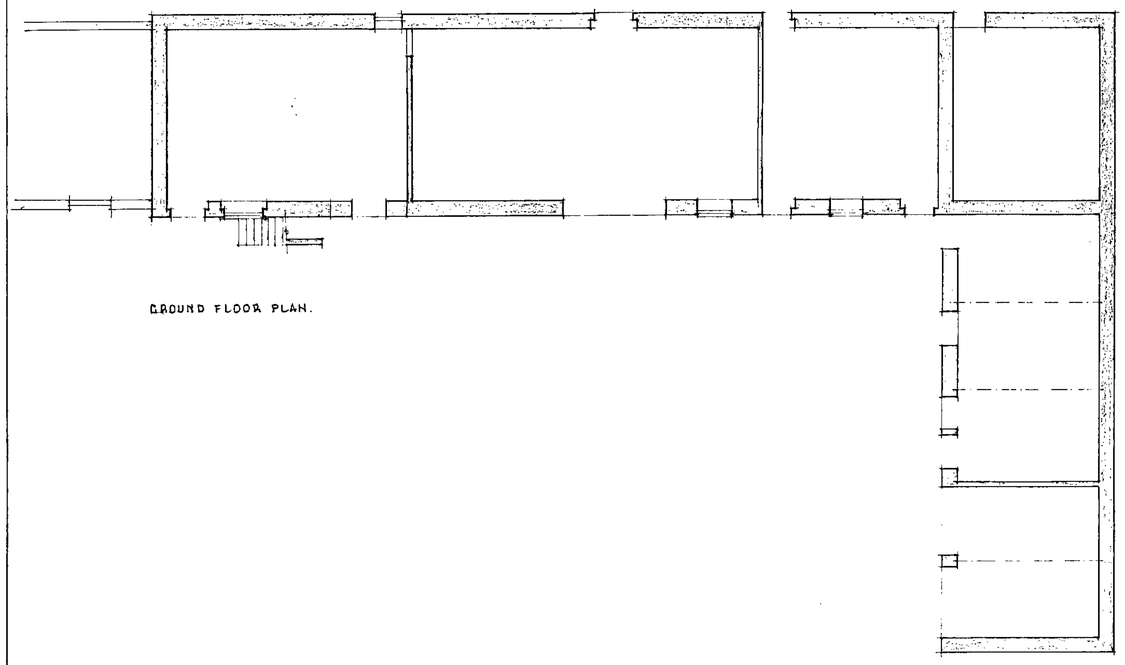

GROUND FLOOR PLAN.

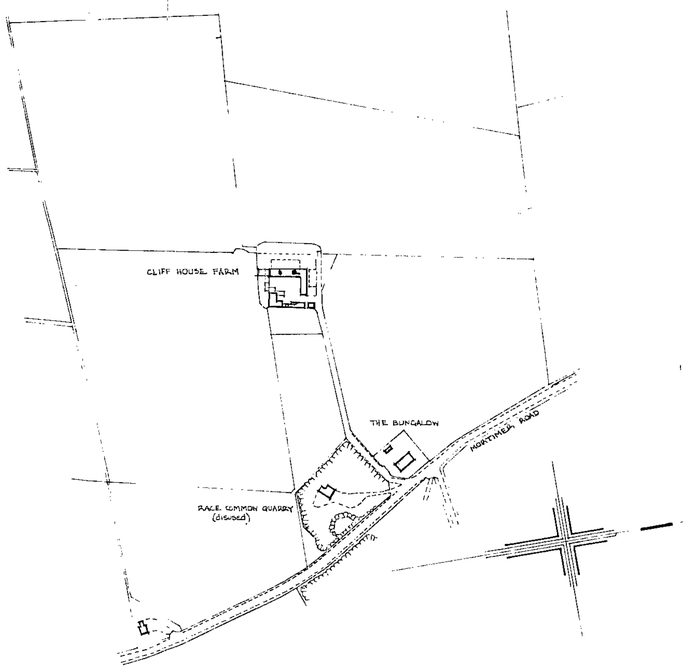

LOCATION PLAN
Scale 1:2500

MRS. M. HULL & MRS. S. DAWSON.
CLIFF HOUSE FARM,
MORTIMER ROAD, OXSPRING, BARNSLEY.
PLANS AS EXISTING

SCALE 1:100

OCTOBER 2002.