
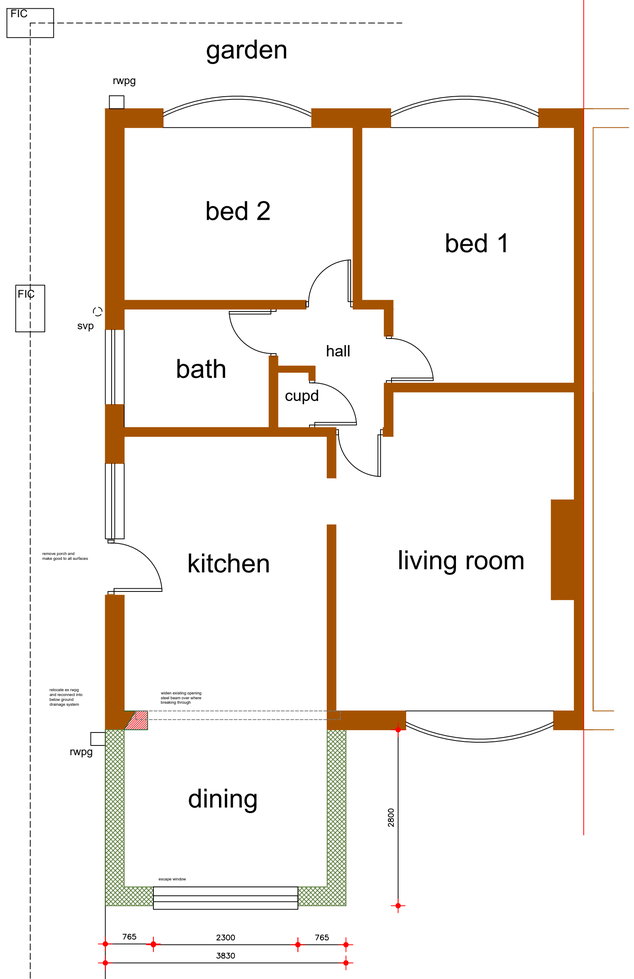


floor plan

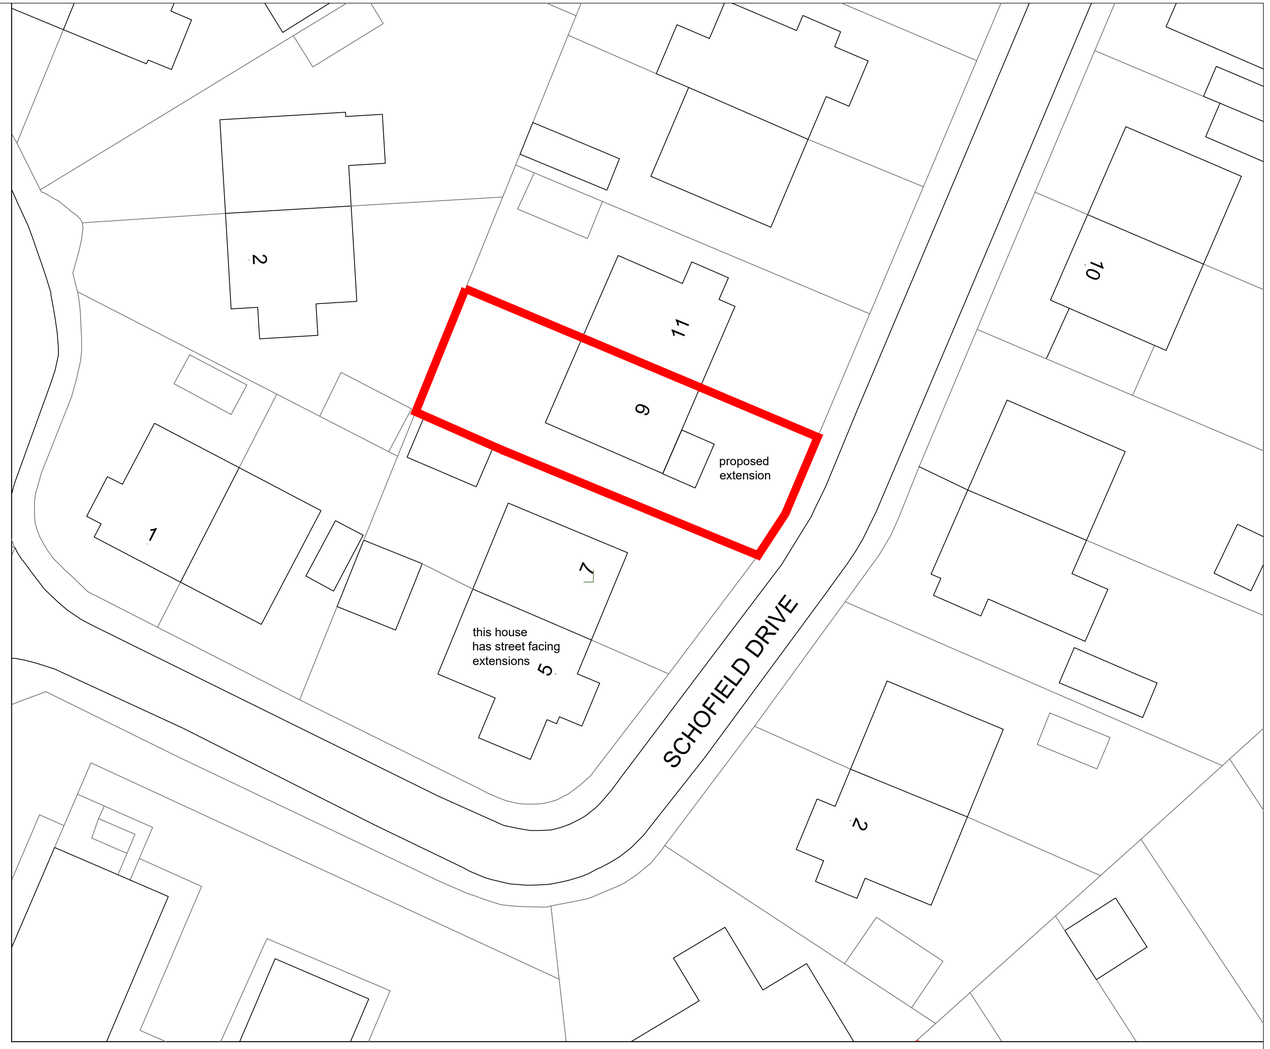


block plan 1:500

Scale 1 to 100 @A3

0 1 5 10

drive


garden

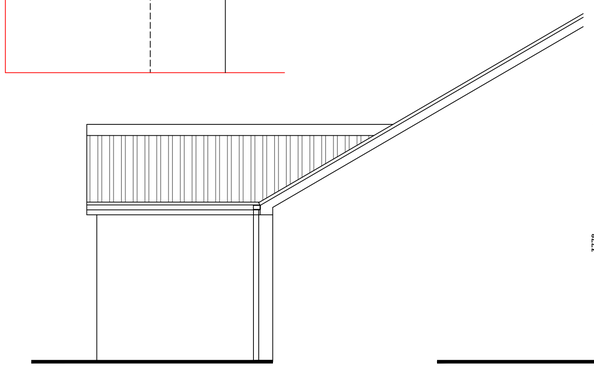

side (NE) elevation



front (SE) elevation

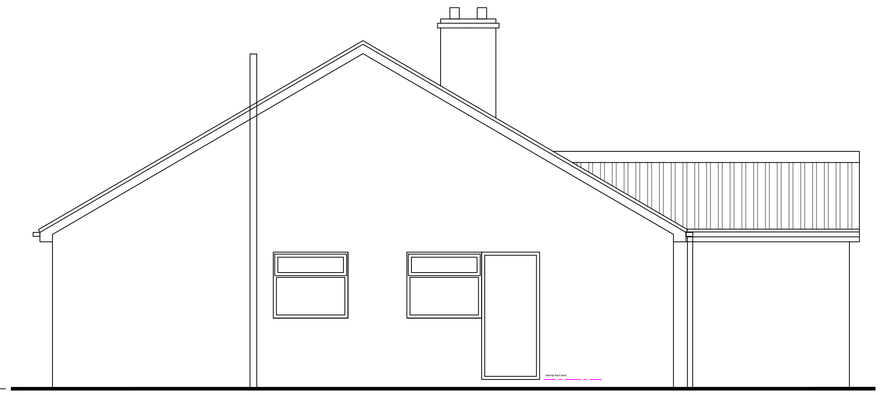

side (SW) elevation

JULIE MURRAY ARCHITECTURE
4 BROOKSIDE CLOSE, HACKENTHORPE
SHEFFIELD S12 4LE 0114 247 0602

TITLE
front extension to bungalow
9 Schofield Drive
Darfield BARNSLEY
S73 9AX
CLIENT M Deighton

Planning Sheet 2 of 2-PROPOSED

DATE 13/8/2019 SCALE 1:100 @A3
1:100 and 1:50@A1

DRAWING No.
b/19/02

REVISION a