
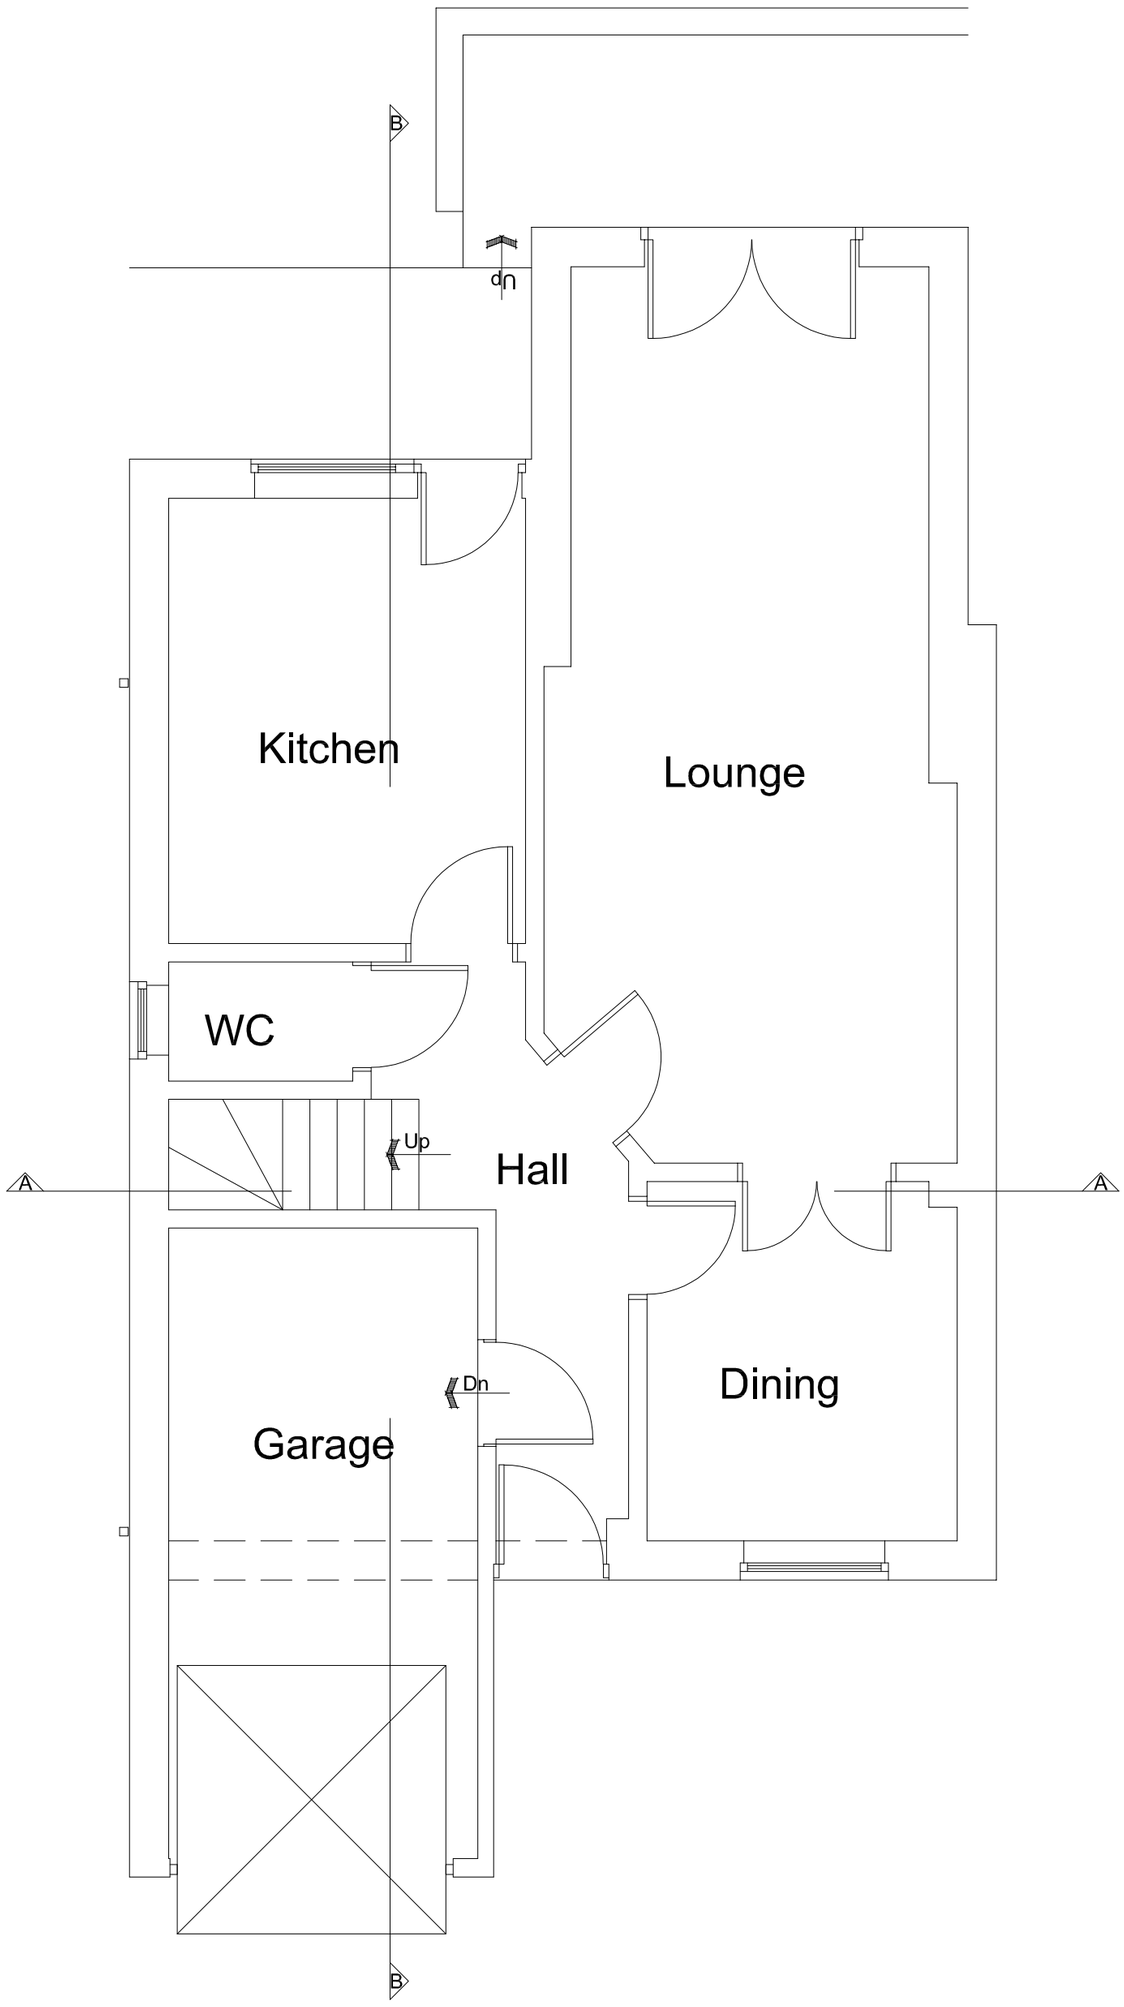



EXISTING GROUND FLOOR PLAN

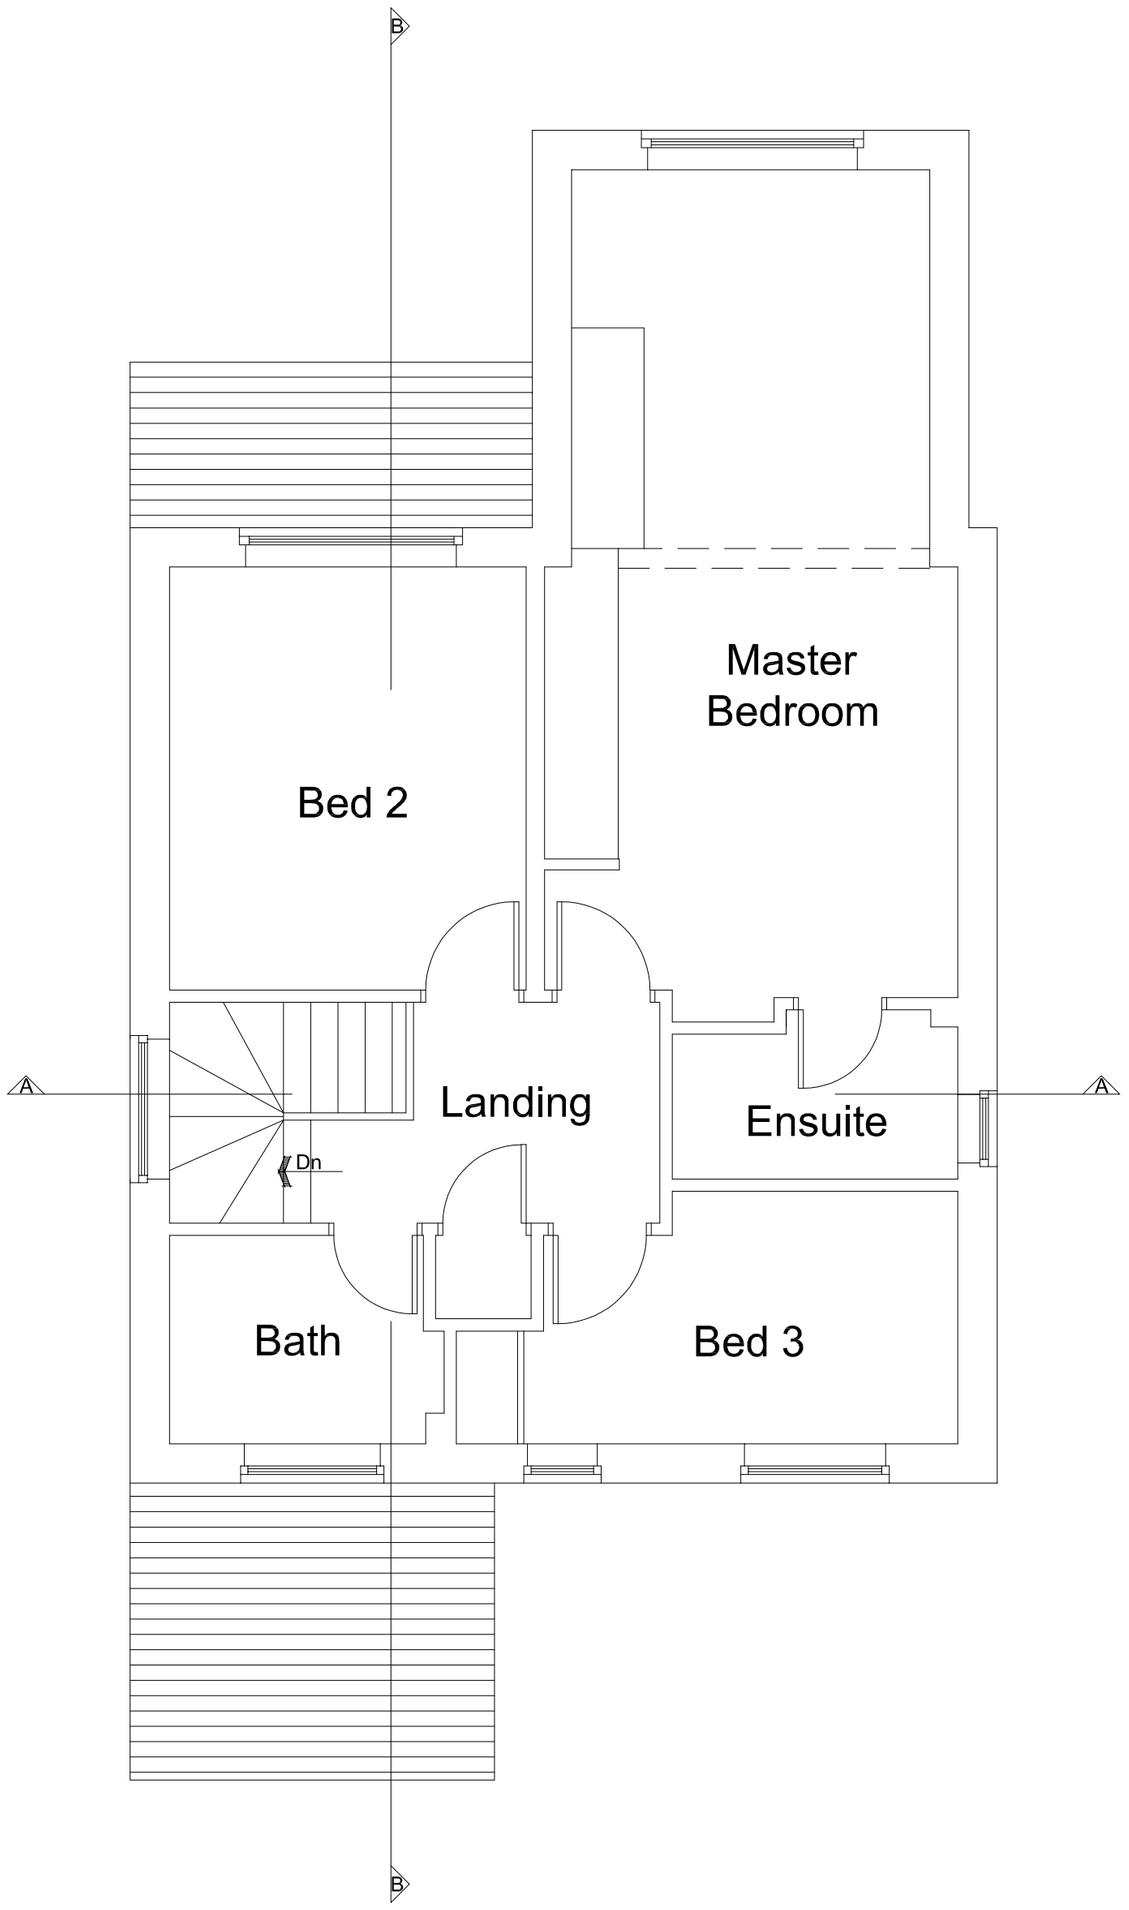


EXISTING FIRST FLOOR PLAN

PAUL MATTHEWS ARCHITECTURAL Ltd

ARCHITECTURE | PLANNING | DESIGN

Malkin Farm
Brow Lane
Holmfirth
HD9 2RJ
07946872499
paul@paulmatthewsarchitectural.co.uk
www.paulmatthewsarchitectural.co.uk

Company Registration Number: 09898149 – Company Registered in England and Wales

Address
27 West Acre, Green Acres, Springvale, Penistone, Sheffield, S36 6BF

Project
Erection of Single & Two Storey Rear Extension including First Floor Extension and Raising of Roof Height to Form Room in the Roof

Client
Mr & Mrs A Fedyszyn

Drawing Title/Issue
Existing Ground & First Floor Plan




| scale | date | sheet size | dwg. no. |
|---|---|---|---|
| 1:50 | 01/16 | A2 | 17/309/03 |

1:50