



REAR ELEVATION
AS EXISTING

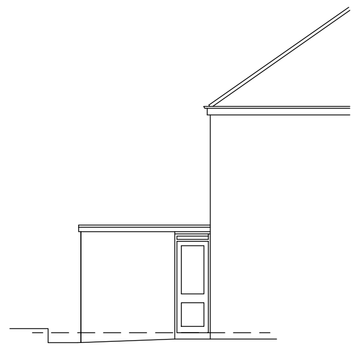


SIDE ELEVATION
AS EXISTING




REAR ELEVATION
AS PROPOSED

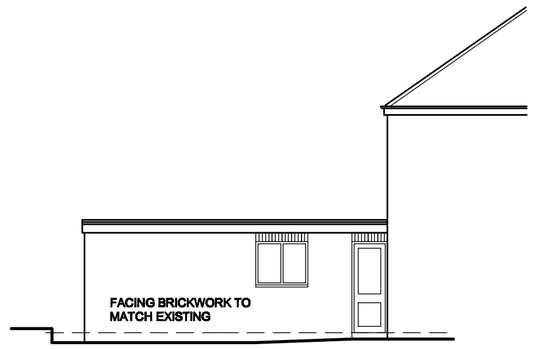

SIDE ELEVATION
AS PROPOSED

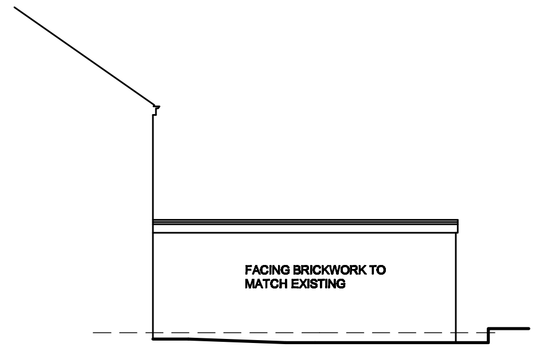


SIDE ELEVATION
AS PROPOSED

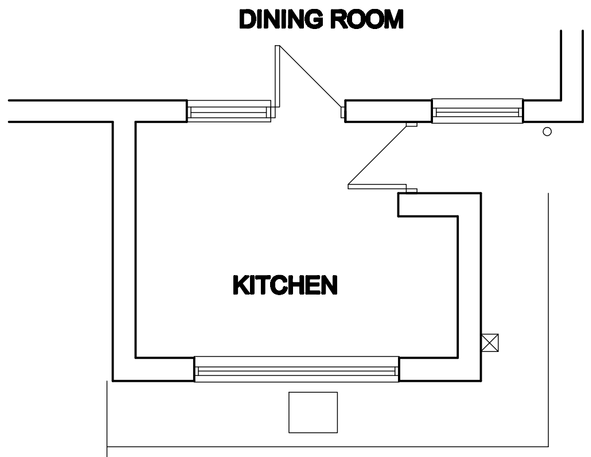



FLOOR PLAN
AS EXISTING



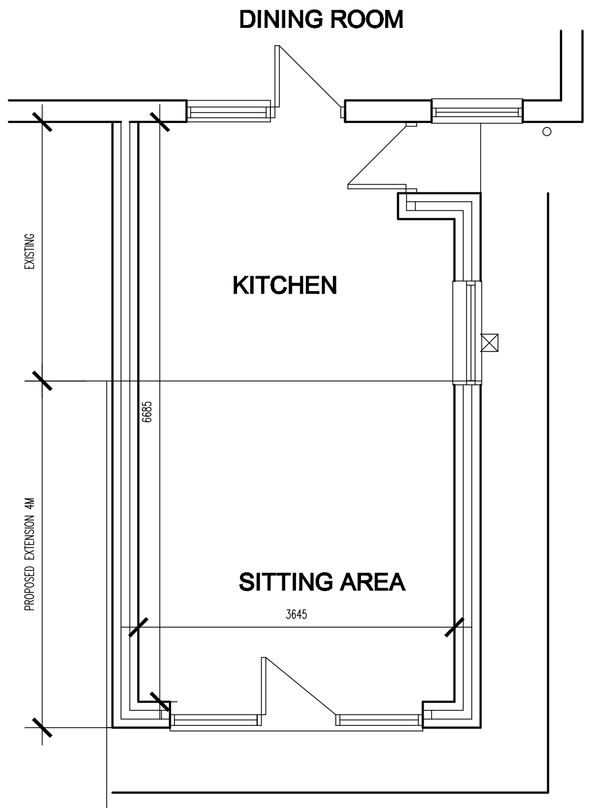

FLOOR PLAN
AS PROPOSED

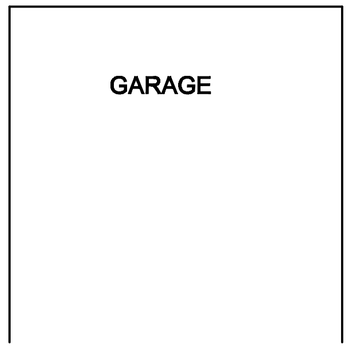

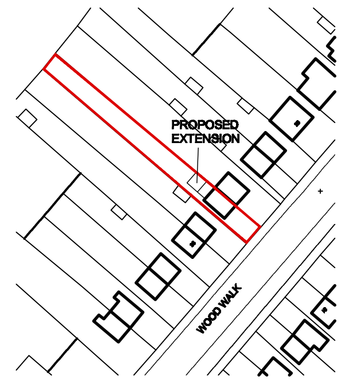

LOCATION PLAN

SCALE 1:1250

White Agus Partnership

PROVIDENCE VILLA,
42 SACKVILLE STREET,
BARNSLEY.
S70 2DB

Phone: 01226 206482
Fax: 01226 283030
Email: info@whiteaguspartnership.co.uk
Web: www.whiteaguspartnership.co.uk

SURVEYORS AND BUILDING DESIGN CONSULTANTS

Project.	Client.
PROPOSED EXTENSION AT 34 WOOD WALK WOMBWELL, BARNSLEY	MR & MRS EVANS
Drawing Title. PLANS & ELEVATIONS	Date. MAY 2010 — Scale. 1:50 & 1:100
	Ref. — Dwg. No. 02 — Rev.

Date		Suffix	Description	Date		Suffix	Description