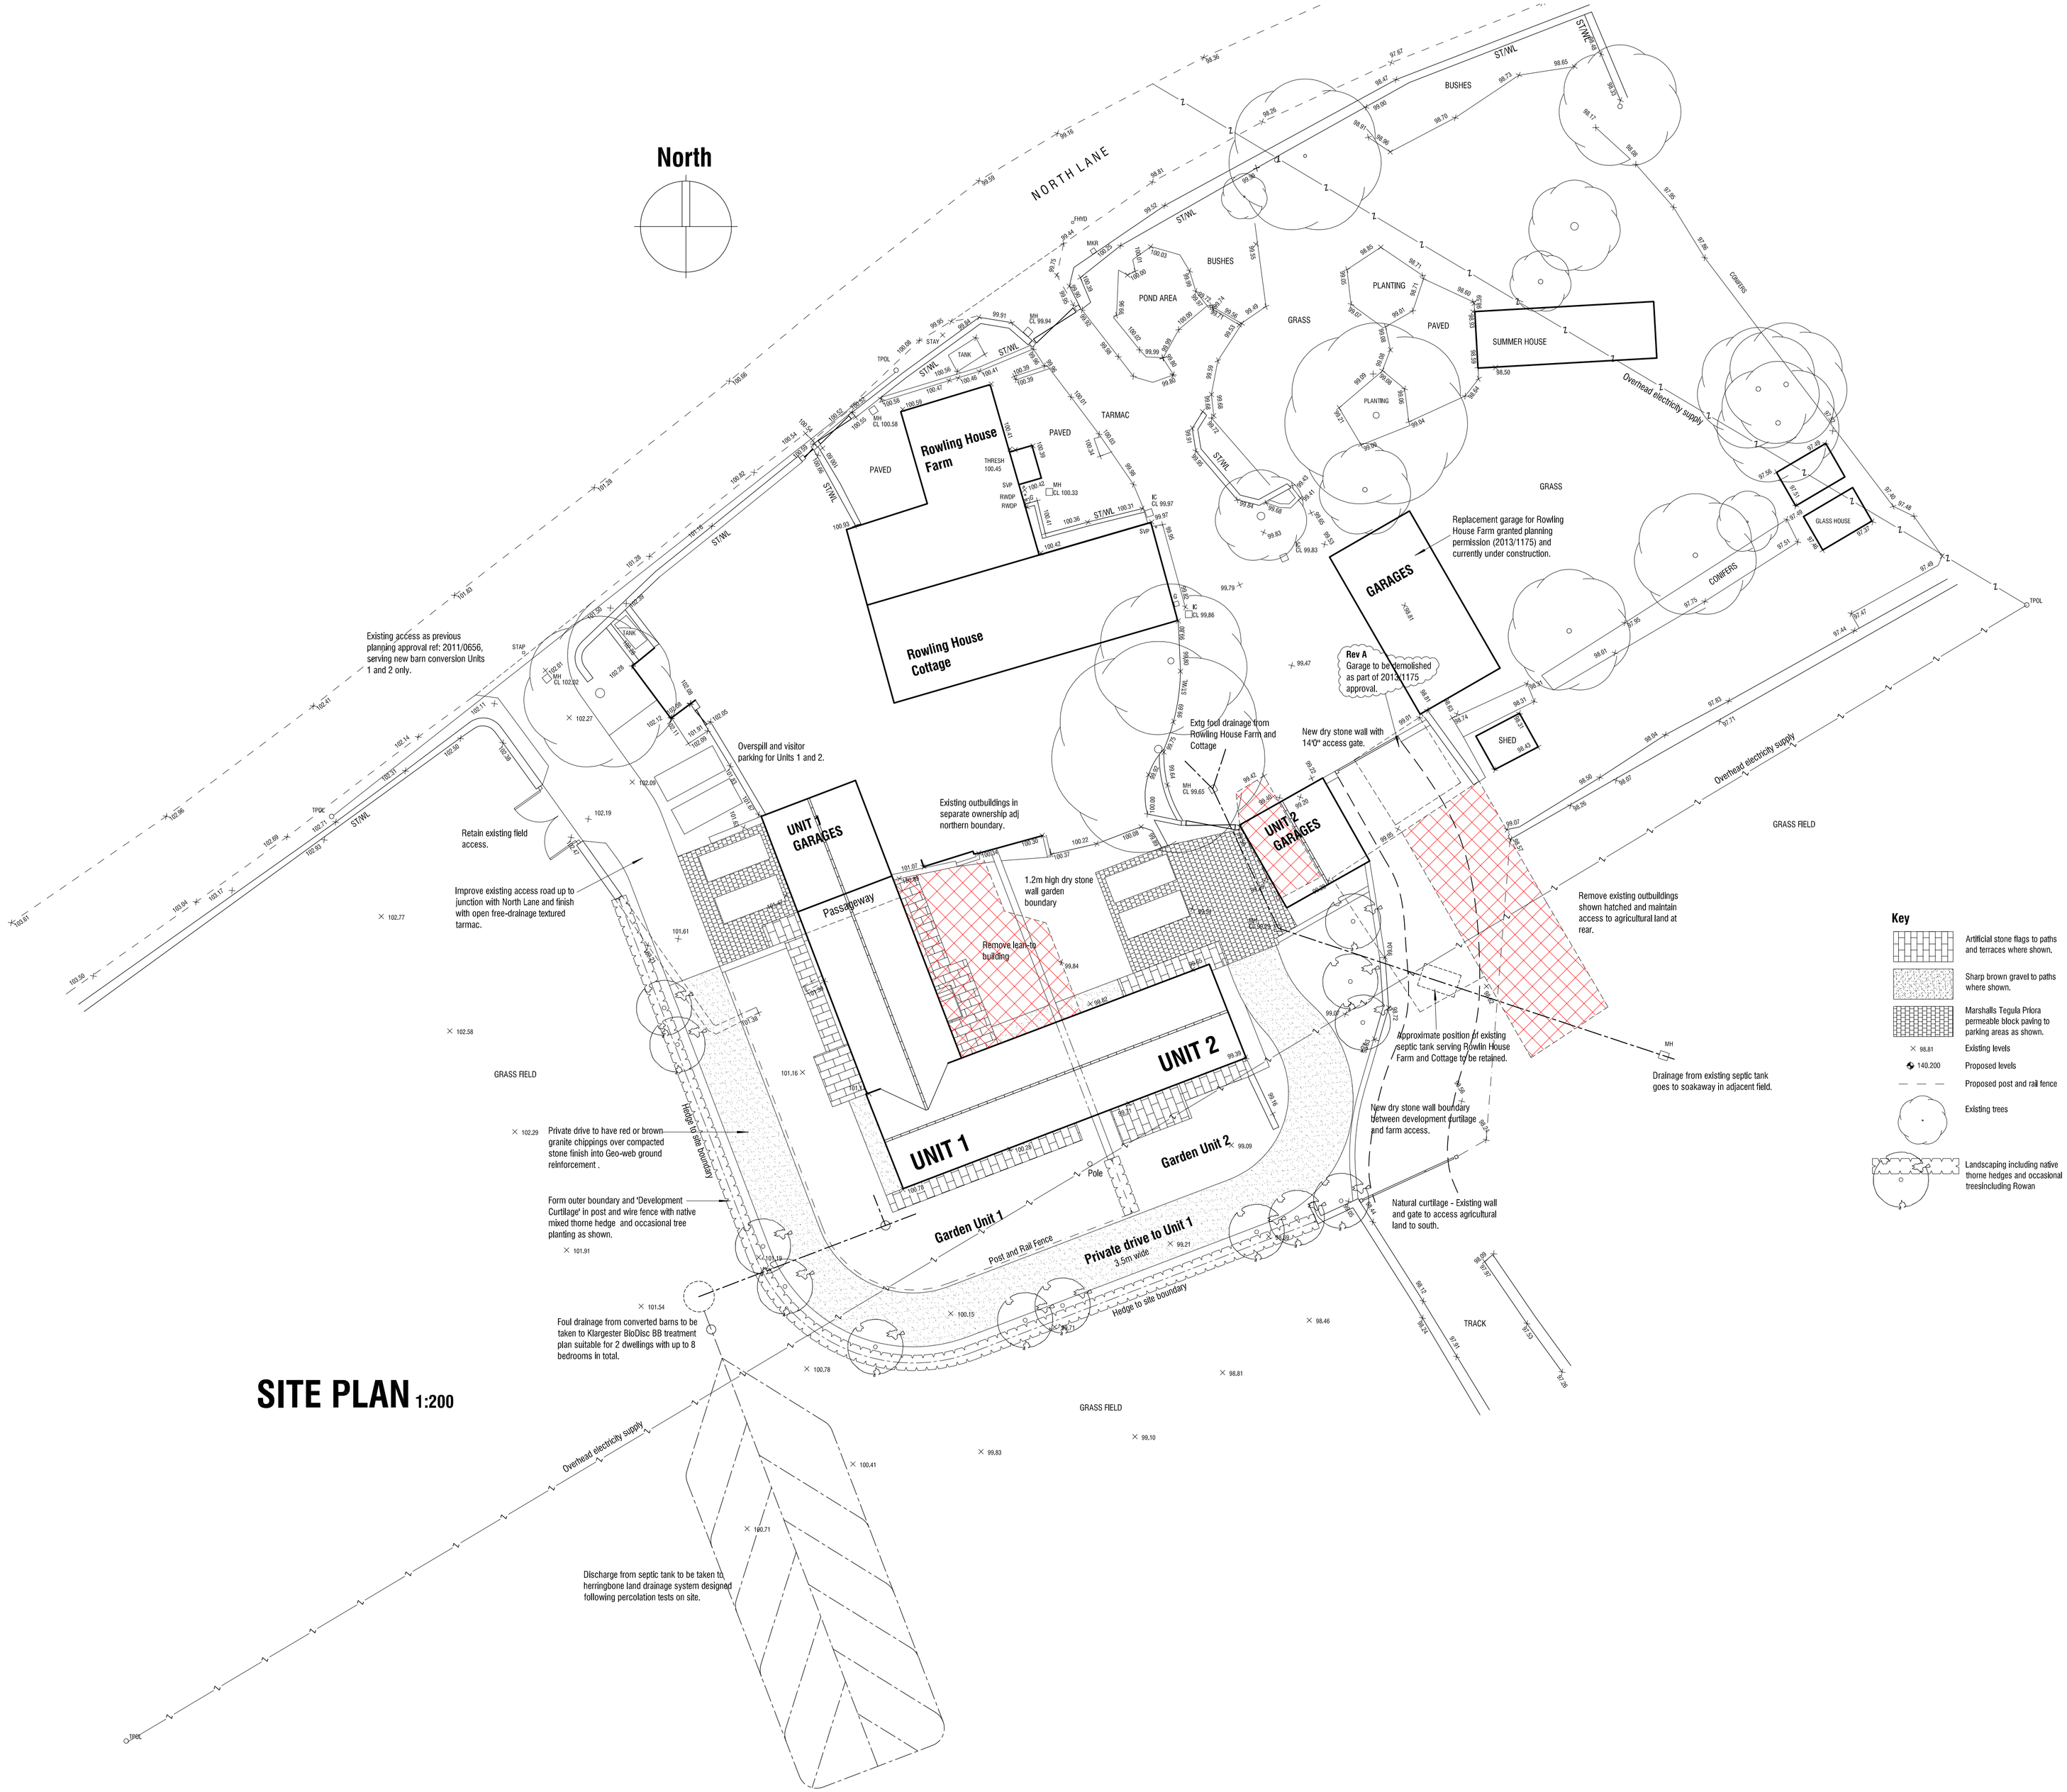


SITE PLAN 1:200

A 23.06.2015 - Clarify building to be removed as part of earlier planning consent ref 2013/1175.

ROWLING HOUSE FARM BARN
NORTH LANE
CAWTHORNE
BARNSLEY

PROPOSALS

SITE PLAN

mbooth design
architectural design and building consultants
11 Crowden Walk Barnsley S75 2LU
T: 01226 286256
M: 07881898300
E: mboothdesign@btconnect.com

Scale	1:200	Drawn	MJB
Date	JUNE 2015	Ref.	12.15
Dwg No.	P1	Rev.	A

0cm 2cm 4cm 6cm

Copyright mboothdesign. All dimensions in millimeters unless otherwise stated. Dimensions for setting out in existing buildings are to be checked and verified on site, to be checked on site