Development sites at **Lidget Lane, Thurnscoe**

Rear elevation

Front elevation

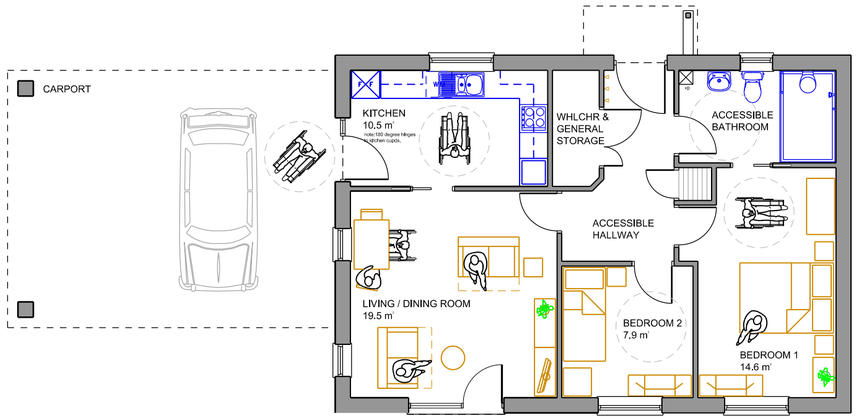

Ground floor plan

Section through carport

Two bed bungalow - wheelchair housing design standard

DO NOT SCALE.
FIGURED DIMENSIONS ONLY TO BE TAKEN

Chevin HOUSING ASSOCIATION LTD
Charitable
A member of the Together Housing Group

Unit type 2 bed 3 person wheelchair accessible bungalow

Design to be in accordance with the recommendations of the 'Wheelchair housing design guide 2nd edition 2006 and approporiate HCA requirements for wheelchair housing.

Approximate floor areas:

Gross floor area:	72.5 m²
Living / dining:	19.5 m²
Kitchen:	10.5 m²
Bedroom 1:	14.6 m²
Bedroom 2:	7.9 m²

Rev.A. 18-6-13
- Planning Submission status
- kitchen oven note removed

REVISIONS

A.A. DESIGN LTD
architects surveyors
interior designers

UNIT 2 AIZLEWOOD ROAD
SHEFFIELD S8 0YX
TELEPHONE 0114 2589571 FAX 0114 2500669
E - Mail architects@aadesign.co.uk

Chevin Housing Association
Development sites at
Lidget Lane, Thurnscoe

Two bed bungalow: wheelchair housing

DATE DRAWN April 2013
SCALE 1:100 @ A2 size

DRAWING No. **11025 /P/06A**

P06a - Two bed bungalow.dgn Default 18/06/2013 09:44:41 Plotted from PDF AA Design Ltd - ARCHITECTS