

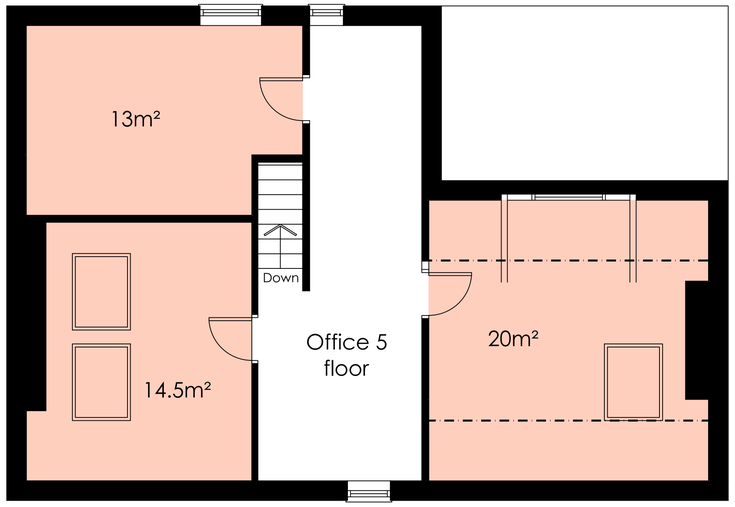


SECOND FLOOR PLAN
SCALE 1:50

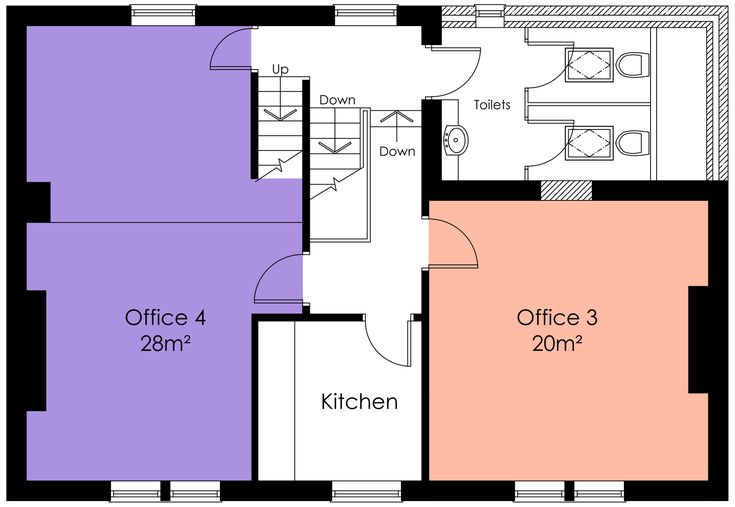

FIRST FLOOR PLAN
SCALE 1:50

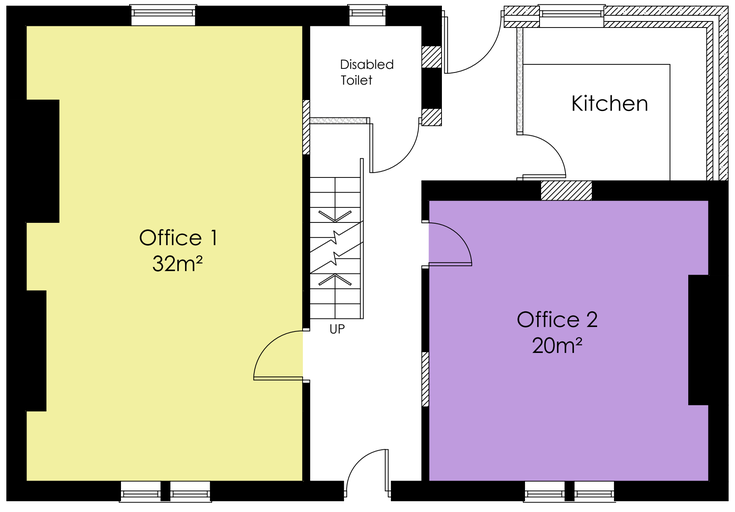


GROUND FLOOR PLAN
SCALE 1:50



PROPOSED FRONT ELEVATION
SCALE 1:100




EXISTING FRONT ELEVATION
SCALE 1:100

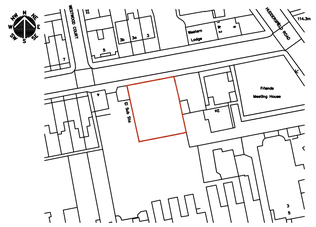

LOCATION PLAN
SCALE 1:1250




PROPOSED REAR ELEVATION
SCALE 1:100

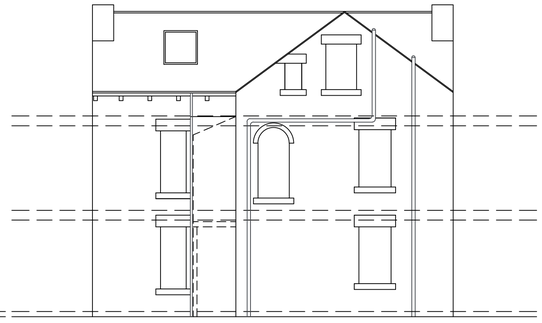


EXISTING REAR ELEVATION
SCALE 1:100




PROPOSED SIDE ELEVATION
SCALE 1:100

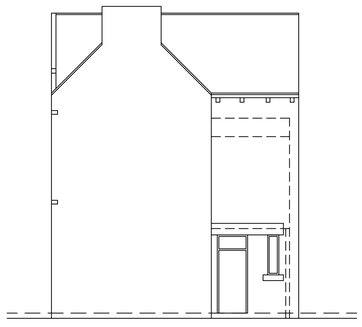


EXISTING SIDE ELEVATION
SCALE 1:100

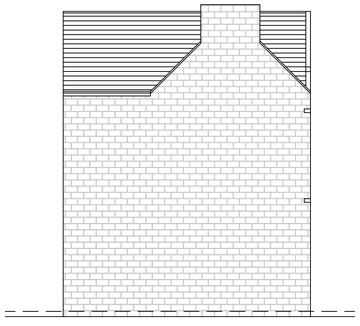


PROPOSED SIDE ELEVATION
SCALE 1:100

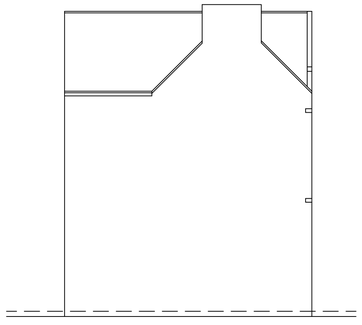


EXISTING SIDE ELEVATION
SCALE 1:100

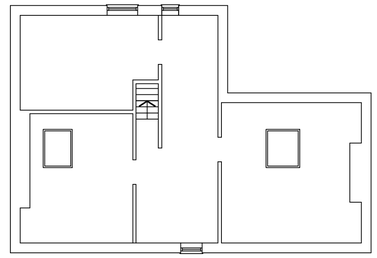

EXISTING SECOND FLOOR SCALE 1:100

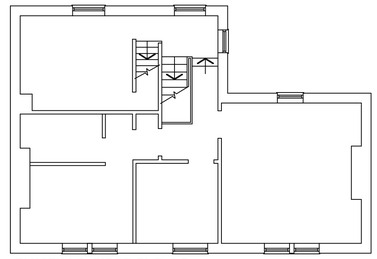

EXISTING FIRST FLOOR SCALE 1:100

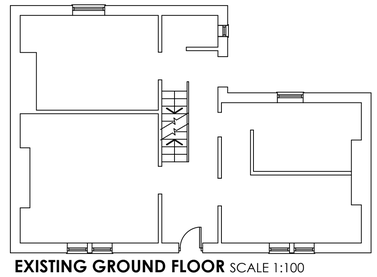

EXISTING GROUND FLOOR SCALE 1:100

White Agus PARTNERSHIP
8 MORSTON BUSINESS PARK,
WHALEY ROAD, BARUGH GREEN,
BARNSLEY.
S75 1HQ
Phone: 01226 208482
Fax: 01226 283030
Email: info@whiteaguspartnership.co.uk
Web: www.whiteaguspartnership.co.uk
ARCHITECTURAL SERVICES AND SURVEYORS

Project.	Client.
PROPOSED OFFICES 2 WESTERN STREET BARNSLEY, S70 2BP	MR A. SELBY
Drawing Title. PLANS & ELEVATIONS	Date. OCTOBER 2015 / Scale. 1:50 @ A1
	Ref. 15-097 / Dwg. No. 01 / Rev. A

Date	Suffix	Description	Date	Suffix	Description
13/11/2015	A	REVISED TO CLIENTS REQUIREMENTS			