




FRONT ELEVATION SCALE 1:100

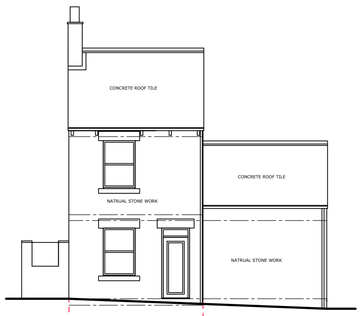


REAR ELEVATION SCALE 1:100

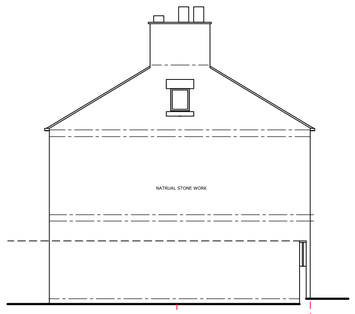


SIDE ELEVATION 1 SCALE 1:100

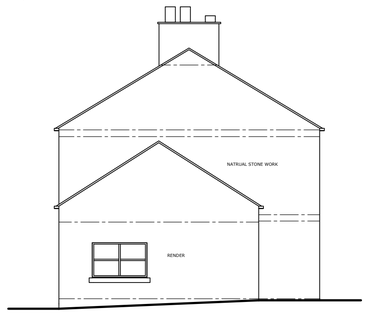


SIDE ELEVATION 2 SCALE 1:100

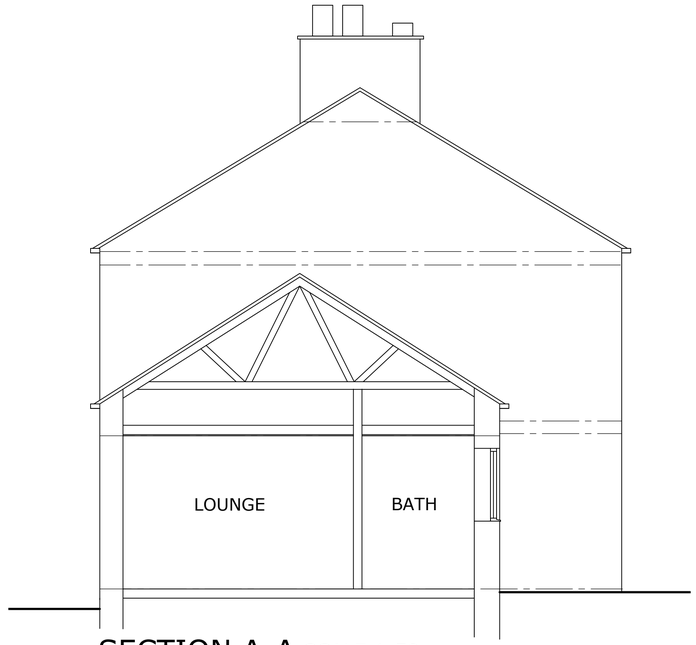

SECTION A-A SCALE 1:50

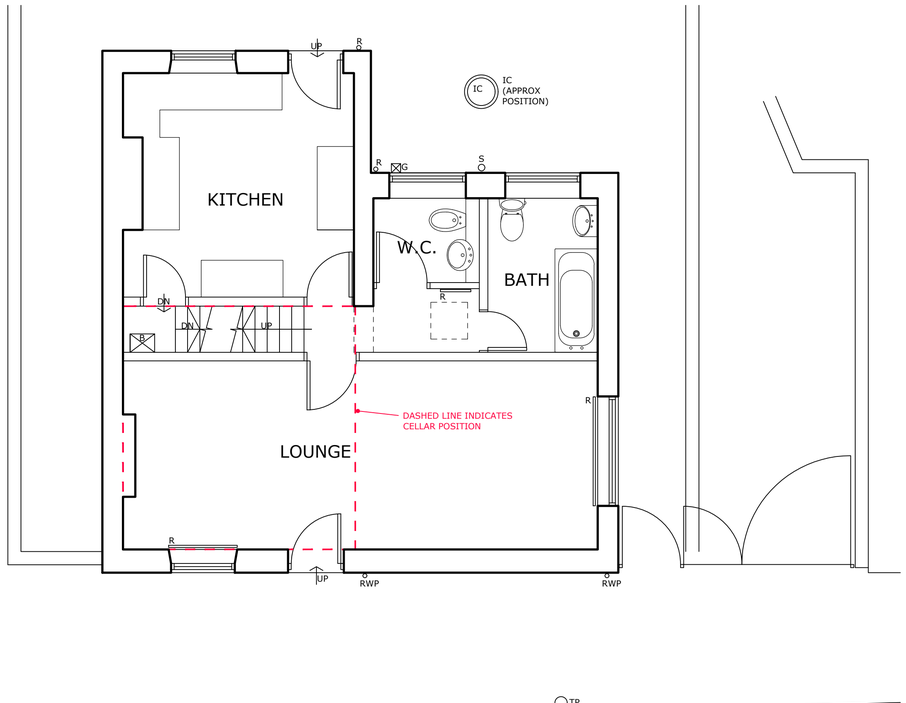


GROUND FLOOR PLAN AS EXISTING
SCALE 1:50

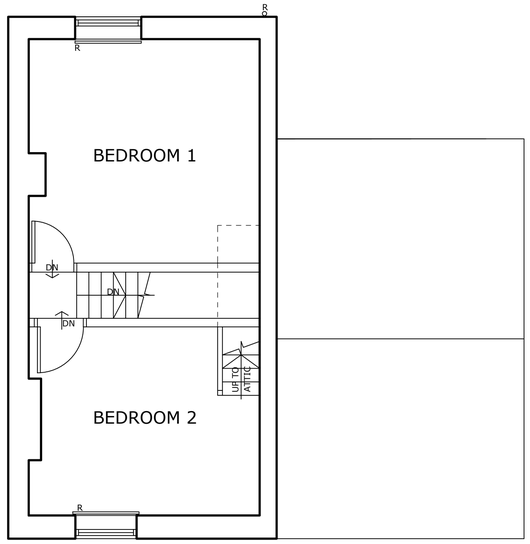

FIRST FLOOR PLAN AS EXISTING
SCALE 1:50



ATTIC PLAN AS EXISTING
SCALE 1:50

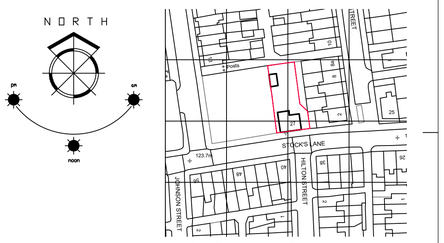

LOCATION PLAN
SCALE 1:1250



BLOCK PLAN SCALE 1:500

NYP

Chartered Institute of Architectural Technologists
Registered Practice

1. THIS DRAWING AND THE COPYRIGHTS AND PATENTS THEREIN ARE THE PROPERTY OF NYP ARCHITECTURAL SERVICES LLP REGISTERED IN ENGLAND AND WALES No. 4631338 AND MAY BE USED OR REPRODUCED ONLY UNDER CONTRACT.

2. CONTRACTORS AND SUB-CONTRACTORS MUST CHECK AND AGREE ALL DIMENSIONS BEFORE PREPARING SHOP DRAWINGS OR COMMENCING WORK ON SITE

3. CONTRACTORS ARE RESPONSIBLE FOR INFORMING THE DESIGNER OF ANY DISCREPANCY DISCOVERED ON THIS DRAWING OR BETWEEN THIS DRAWING AND ANY OTHER RELATED DOCUMENT ISSUED UNDER THE STANDARD FORM OF CONTRACT IN RESPECT OF THE WORK.

4. WRITTEN DIMENSIONS ONLY ARE TO BE USED FROM THIS DRAWING. IF IN ANY DOUBT ASK FOR CLARIFICATION.

Notes.

Revisions.

Date	Suffix	Description	Date	Suffix	Description

NYP ARCHITECTURAL SERVICES LIMITED
BBIC, Innovation Way, Barnsley, S75 1JL. Tel: 01226 200989. E-mail : scott@nypas.co.uk / stephen@nypas.co.uk

Project.	27 STOCKS LANE BARNSLEY S75-2BP	Client.	MR M NEWSOME
Drawing Title.	SURVEY AS EXISTING	Date. NOV 2020	Scale. AS INDICATED
		Ref. 101/115	Dwg. No. 01 / Rev. A

SHEET SIZE A1