Legend

1. 10mm stainless steel armrest [width varies].
2. 75mm x 90mm timber profile, Opepe Hardwood, Class 1, natural finish, pencil round edges
3. Cropped / split face finish to front faces of W1 granite wall
4. W1 Wall Type 1 - Solid mid-grey granite wall sections
   - Varies in width between 300mm - 1035mm
   - Varies in height between 400mm - 600mm [above ground]
   - Hardscape Kobra (mid-grey) or equal approved
   - Flamed top and end finish, cropped/split front and rear faces


G.L Typical Ground Level.

F.L Typical Foundation level


Plan - Be1 Bench Type 1 - Position 10
Scale 1:20




Plan - W1 Wall Type 1 / Be1 Bench Type 1 [Position 10]
Scale 1:20

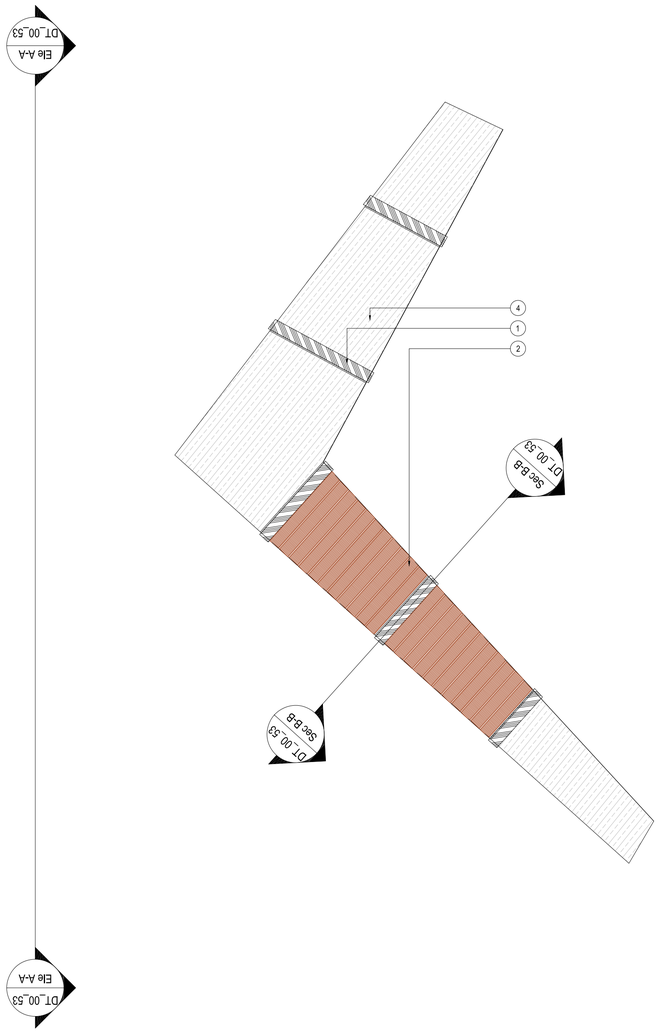


Typical Section - W1 Wall Type 1 / Be1 Bench Type 1
Scale 1:20

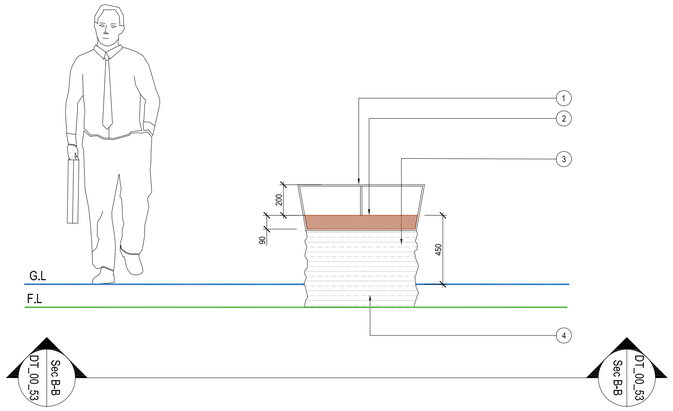


Elevation A-A - W1 Wall Type 1 / Be1 Bench Type 1 [Position 10]
Scale 1:20

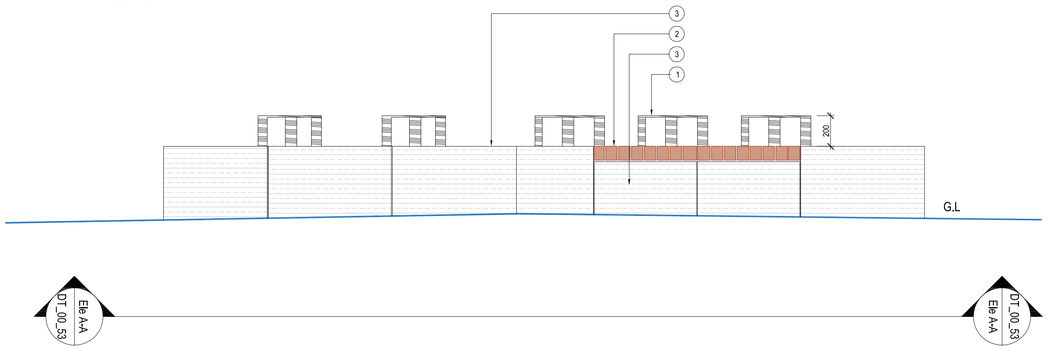

Elevation - Be1 Bench Type 1 - Position 10
Scale 1:20

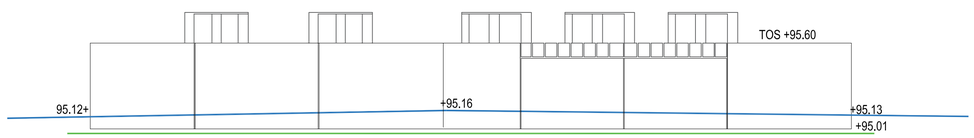

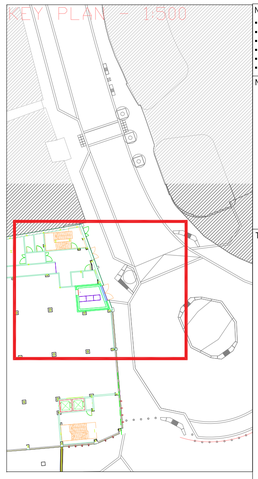

Notes:
- This drawing is copyright.
- Do not scale dimensions from this drawing.
- This drawing is to be read in conjunction with all other relevant drawings
- All discrepancies on this drawing are to be reported to the architect.
- Do not modify any element of this drawing.
- Use drawing only for purpose(s) issued.

North Sign / Key Plan

The following external model files are included within this drawing:

Rev	Date	Revision Notes	Dn	Rv
A	26/10/20	First Issue	NV	DW

Client / Contractor

IBI Intelligence Buildings Infrastructure
www.ibigroup.com

Project
BETTER BARNSLEY TOWN CENTRE

Drawing Title
WALL TYPE 1 - AREA EAST OF ZA

Job Number	Drawing OrgInated Date	PAS 1192 Status Code
50035	27/10/20	-
Scale@A1	Purpose	
1:200	COMMENT AND APPROVAL	

Drawing Number	Revision
BBTC_IBI_N1_L_G700_DT_00_53	A