


FRONT ELEVATION

SIDE ELEVATION

Revisions:	Date:
.	

FEATURES
* Flat profile roof tiles.
* Brick on edge verge detail.
* UPVC fascia at eaves, with brick corbel to gable.
* Flat brick arch with false key brick to window head on exposed elevations.
* Plain side hung casement windows.
* Brick soldier course cills.
* Six panel solid main entrance door, with lean to canopy over on "gallows brackets"
* Contrasting brick plinth 900mm above Floor level
* Brick quions
* Horizontal panel garage door

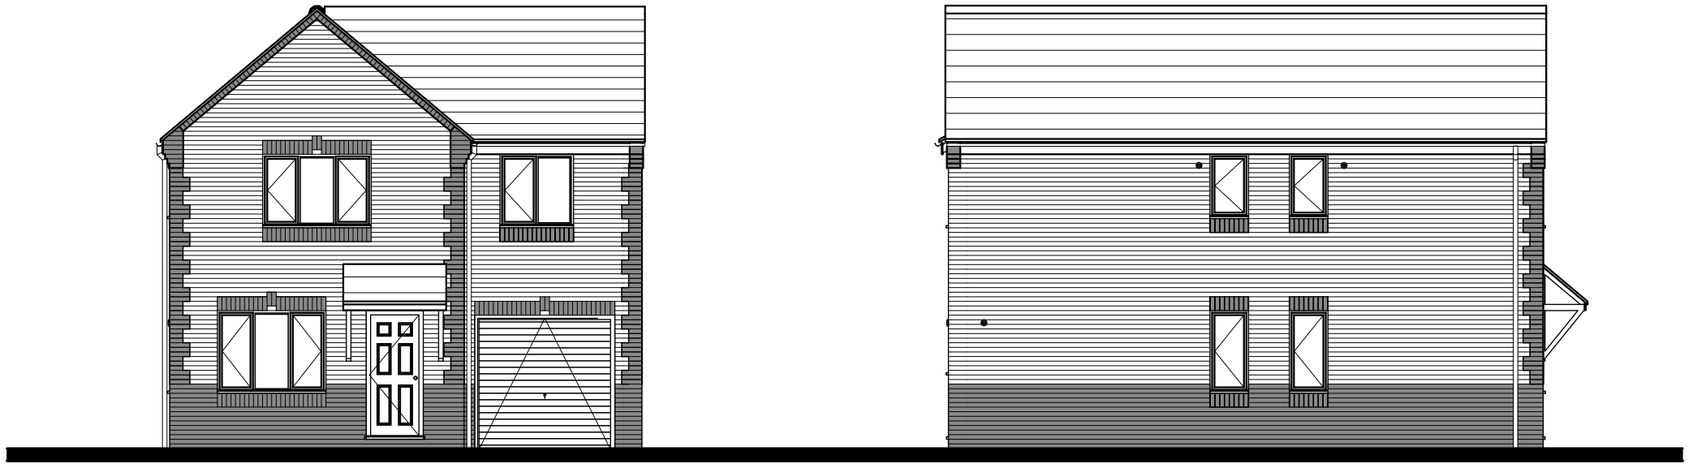

REAR ELEVATION

SIDE ELEVATION

gleeson

Client: GLEESON HOMES & REGENERATION

Project: HOUSE TYPE DRAWING

Title: TYPE 406
ELEVATIONS (URBAN 13)

Scales: 1:100 @ A3 Cad ref :

Drawn: Checked: Date: July 2010

Drawing no. 13/406 -02 Rev.-