


EXISTING REAR ELEVATION

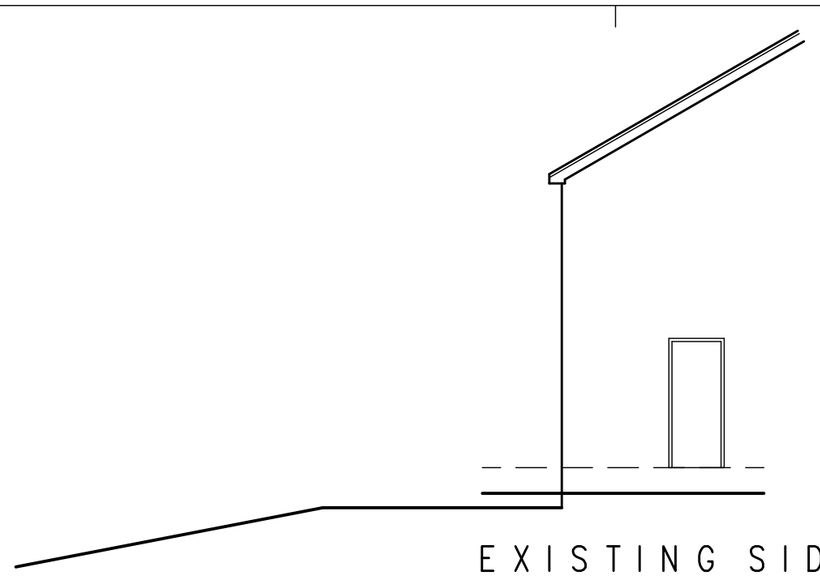


EXISTING SIDE ELEVATION




EXISTING SIDE ELEVATION




PROPOSED REAR ELEVATION

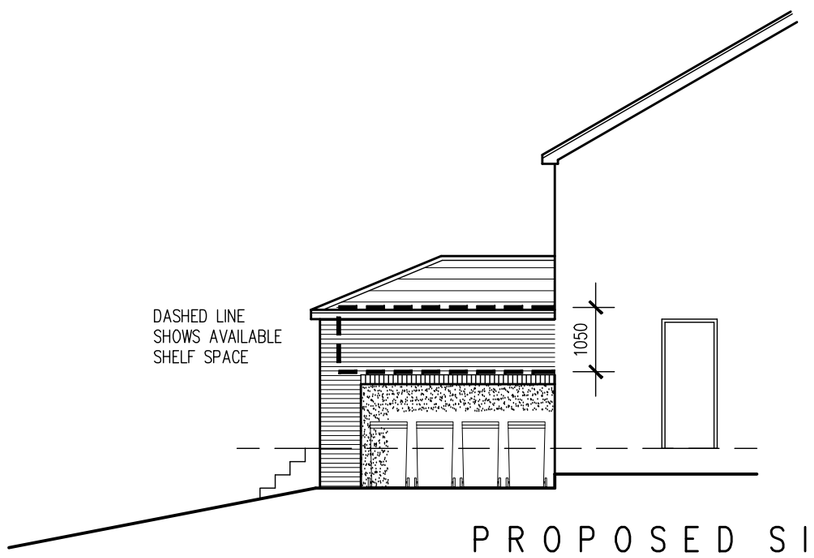

PROPOSED SIDE ELEVATION

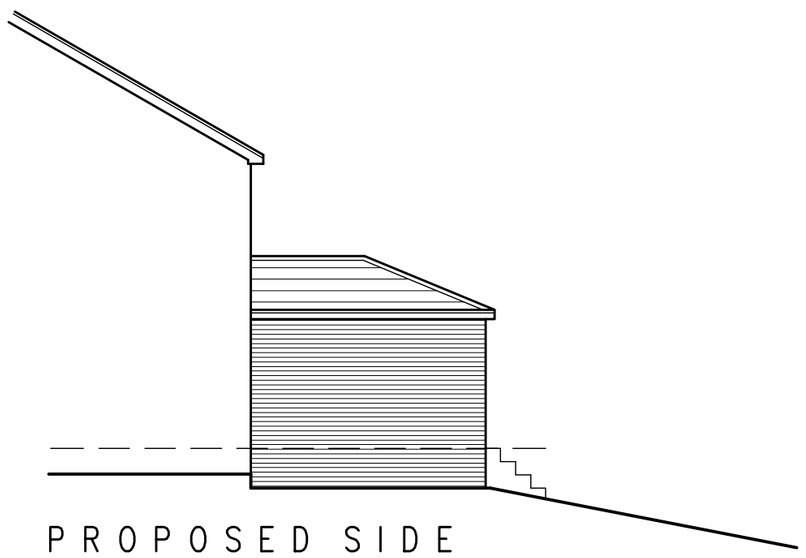

PROPOSED SIDE ELEVATION

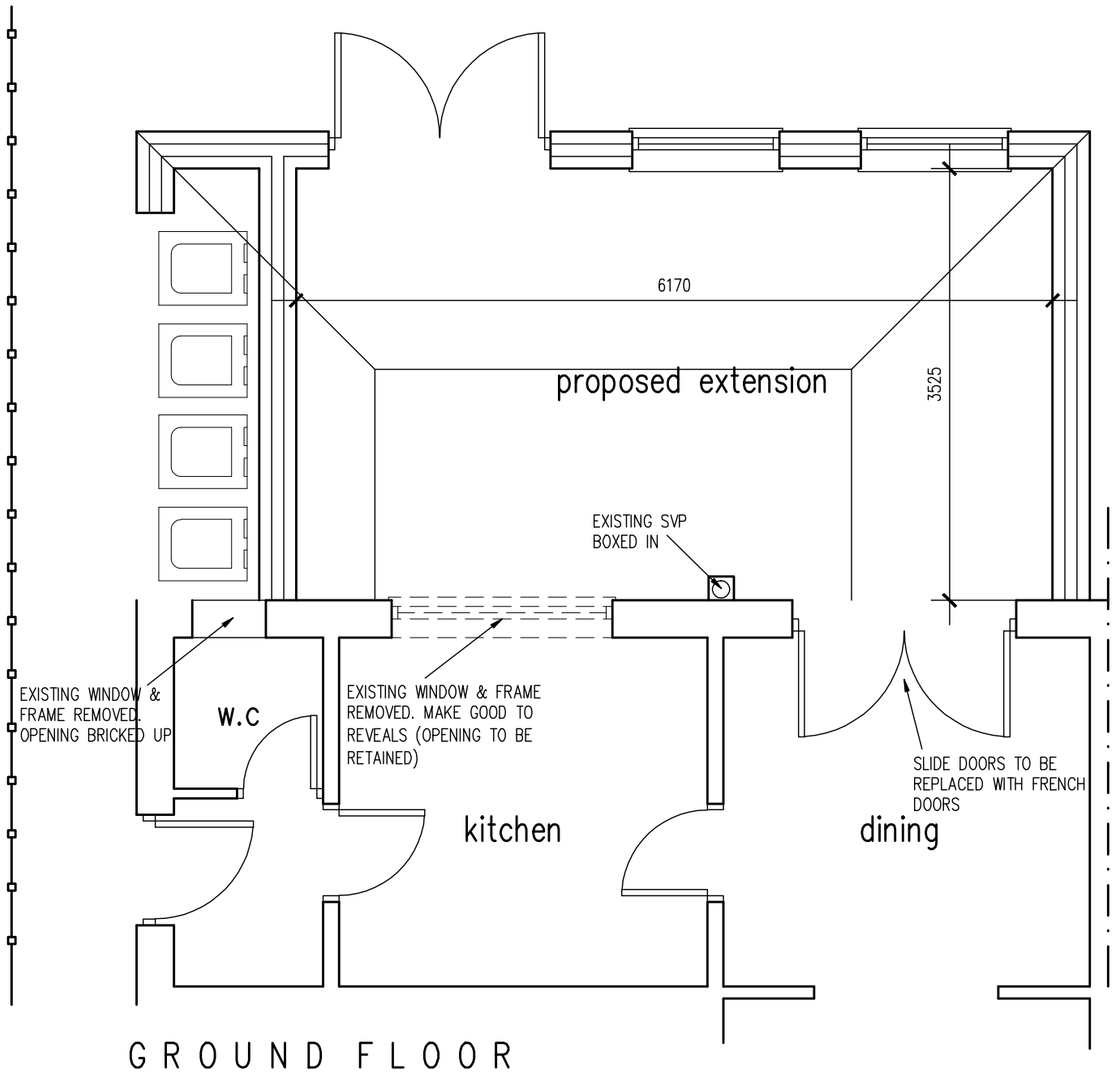

GROUND FLOOR PLAN



LOCATION PLAN
SCALE 1:1250

NOTES

GLAZING ALLOWINCE IN EXTENSION TO BE 25% OF FLOOR AREA + ANY OPENINGS TO BE LOST.

NEW FLOOR AREA = 21.7M²
25% OF FLOOR AREA = 5.43M²
OPENINGS LOST = 6.44M²
NEW GLAZING = 8.82M²

White Agus Partnership

128B, NEW ROAD,
STAINCROSS,
BARNSLEY.
S75 6PP

PHONE/FAX. 01226 208482
E mail: agus@btinternet.com

CHARTERED SURVEYORS AND BUILDING DESIGN CONSULTANTS

Project. PROPOSED REAR EXTENSION AT 52 ST ANDREWS DRIVE BARNSLEY, S75 5LX	Client. MR R. TOLSON
Drawing Title. PLANS & ELEVATIONS	Date. SEPTEMBER 2008 / Scale. 1:50 & 1:100
	Ref. 08-065 / Dwg. No. 01 / Rev. A

Date	Suffix	Description	Date	Suffix	Description
30-09-08	A	REVISED TO CLIENTS REQUIREMENTS			