Information based on SiteTechnics survey
REF: SP12116
Date: 03/2010


archer architects

Copyright Archer Architects. All dimensions to be verified on site.

ISO 9001 REGISTERED FIRM

NORTH

HUDDERSFIELD ROAD

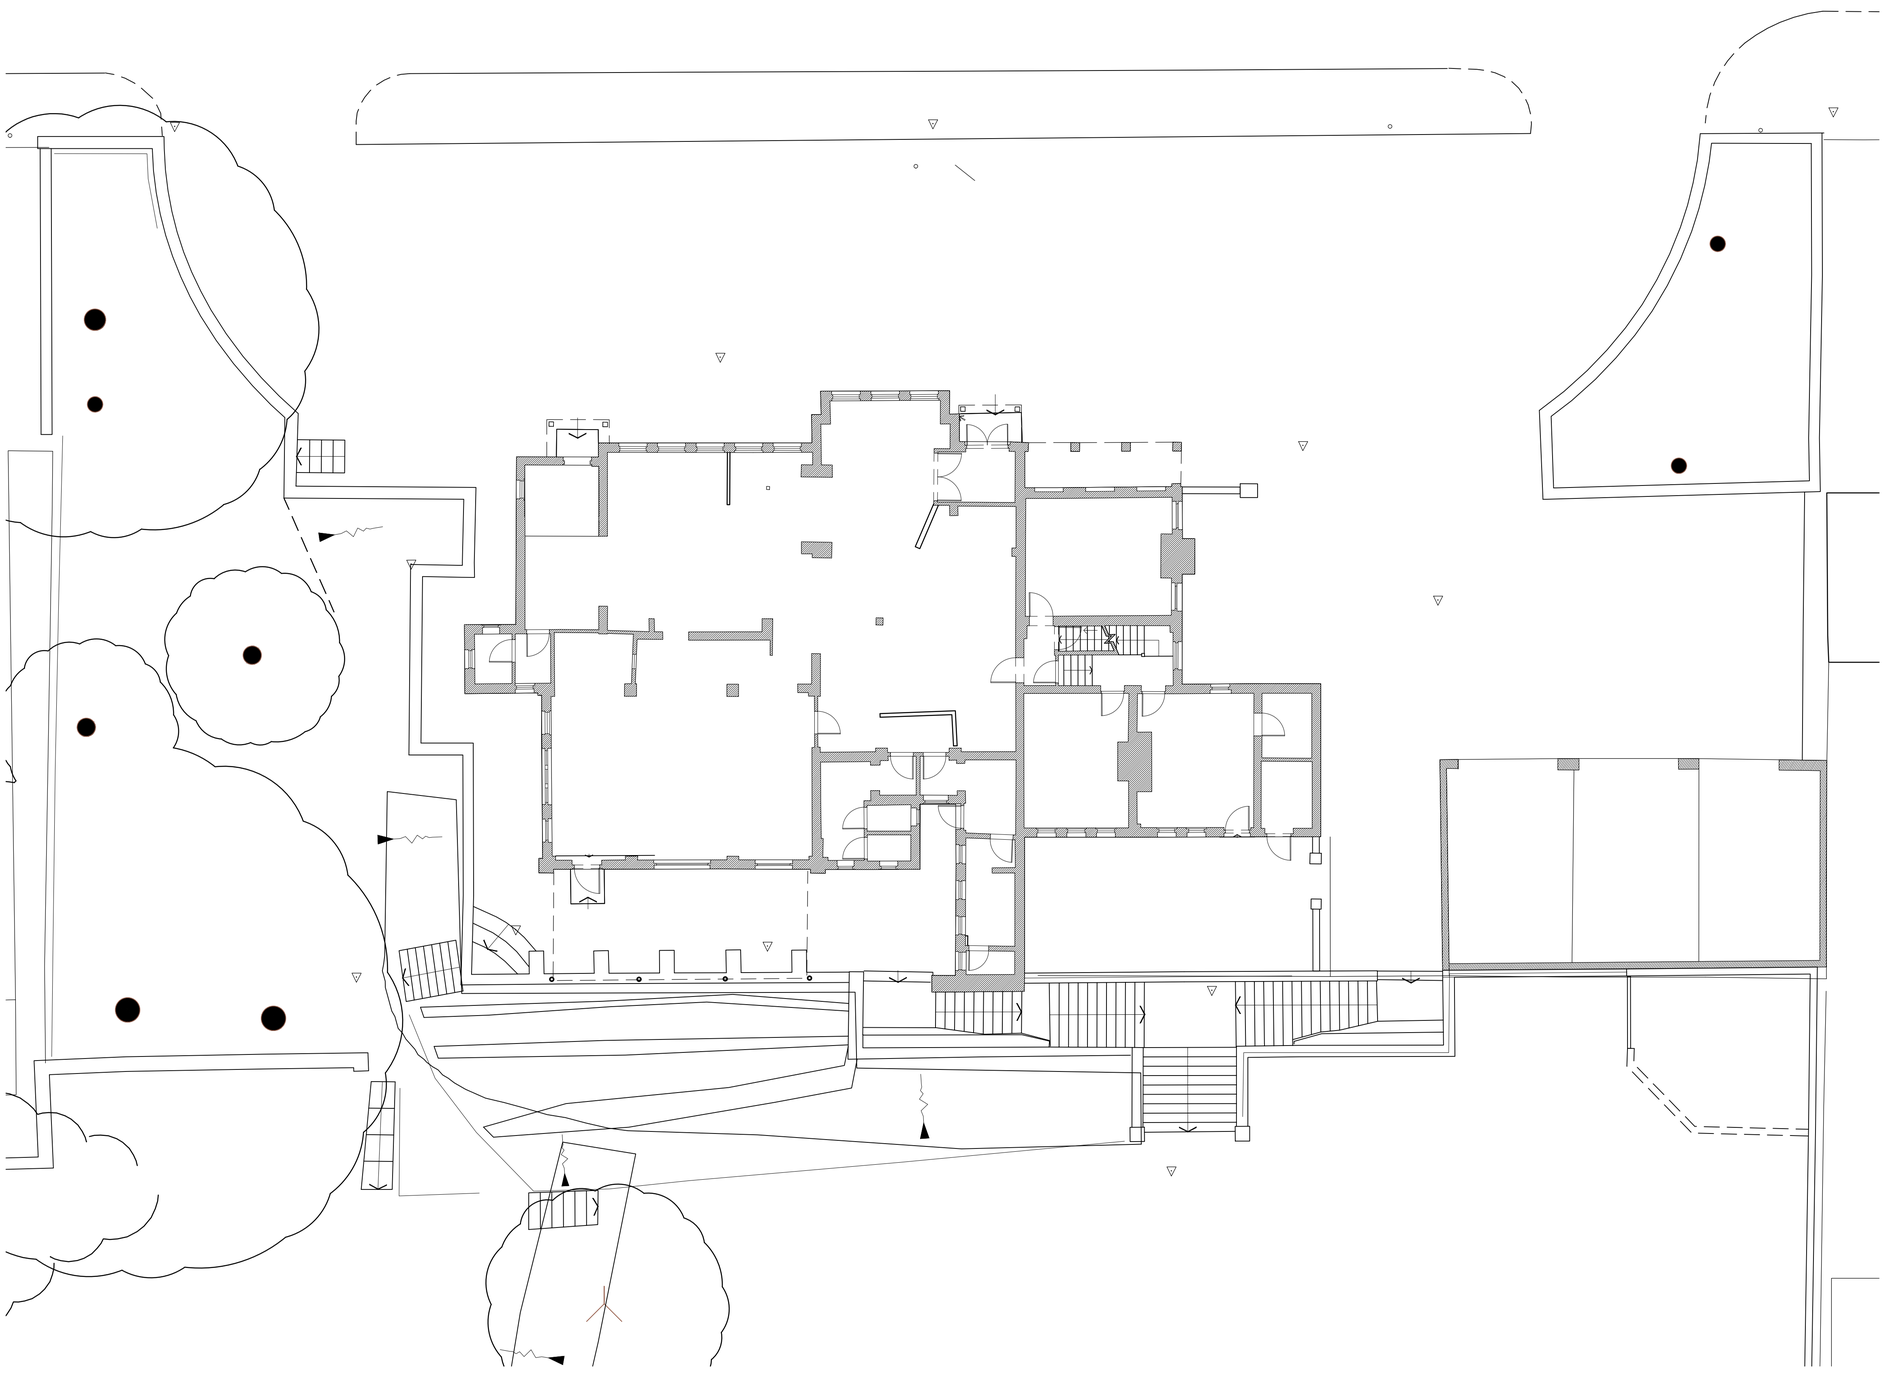

EXISTING SITE PLAN

For PLANNING Purposes

Revision: | By | Approved

archer architects
Office 7, Gateway 1000
Arlington Business Park
Whittle Way
Stevenage
Hertfordshire
SG1 2FP

t: 01438 749400
f: 01438 749591
e: arc@archer.uk.com
www.archerarchitects.co.uk

Client: TESCO express

Project:
THE WILTHORPE PH
HUDDERFEILD ROAD, BARNSLEY

Drawing Title:
EXISTING SITE PLAN

Scale:	Date:	Drawn:	Checked:
1:100@A1	17.05.12	MED	DJF

Project No:	Drawing No:	Revision:
4582	(P) 501	