
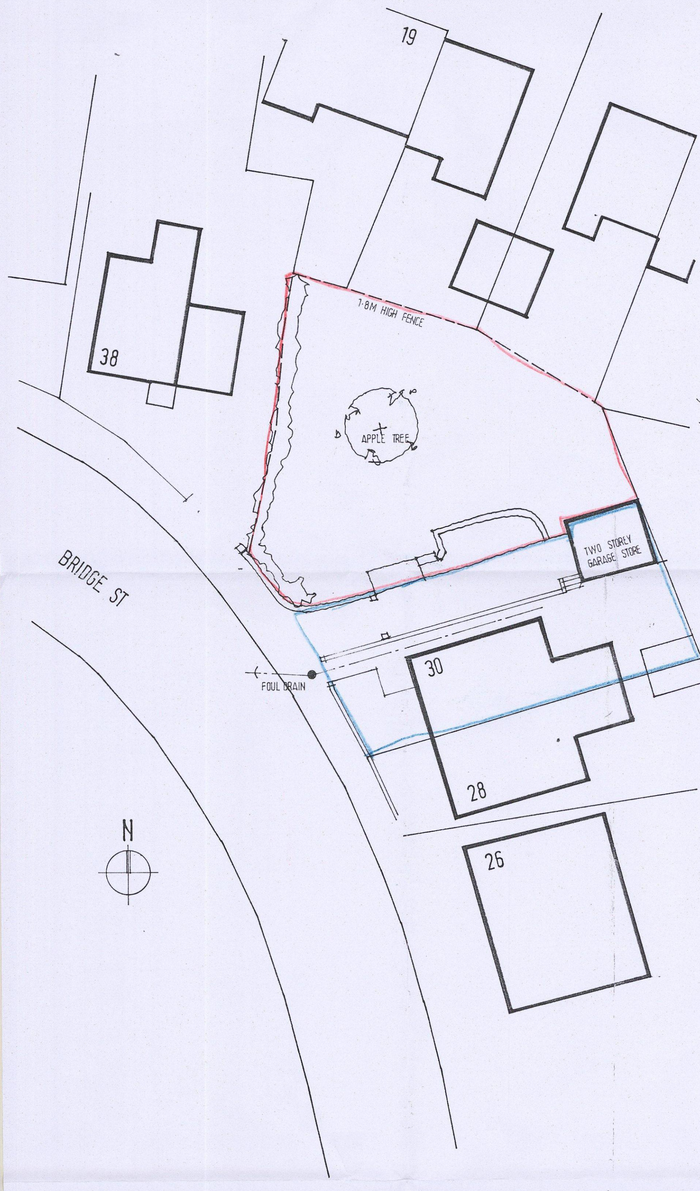


SITE PLAN 1:200

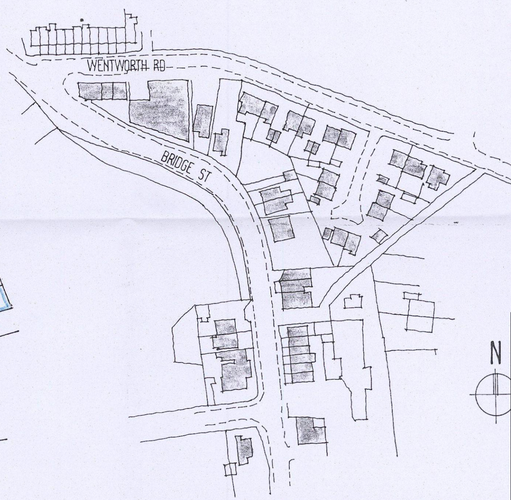

LOCATION PLAN 1:1250

BMBC
CORPORATE MAIL ROOM
03 JUL 2014
Received by
ORIGINAL COPY

Ref.	Revision	Date

Client

MR D FIELDSEND

Project

LAND ADJACENT 30 BRIDGE ST
PENISTONE

Title


OUTLINE PLAN

Scale: 1:200 1:1250 Drawn: SL

Date: MARCH 11 Drawing No: R/12/1




REAR ELEVATION

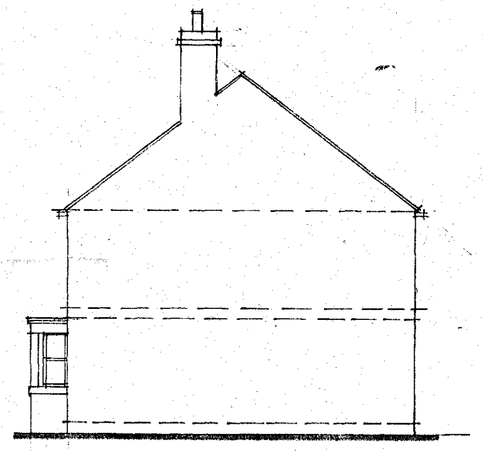


SIDE R




SECTION A

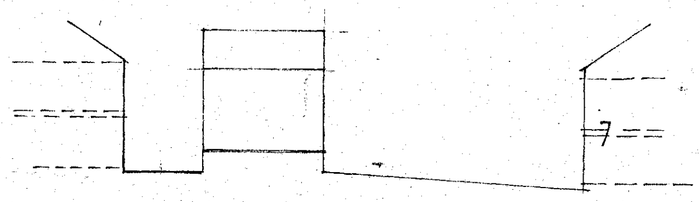


SECTION B

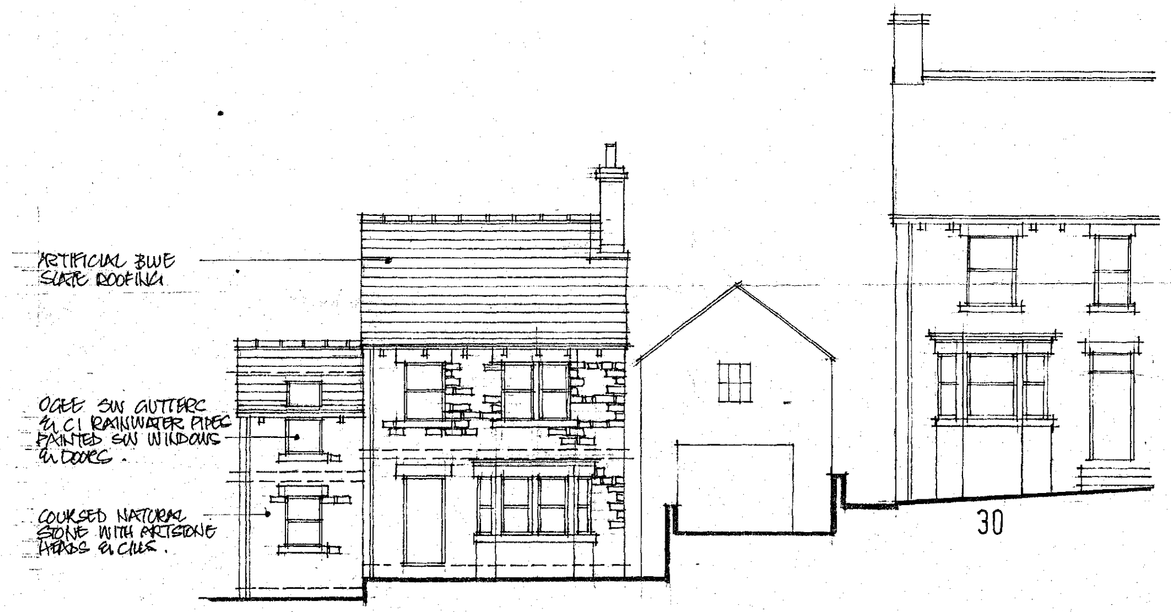

FRONT ELEVATION

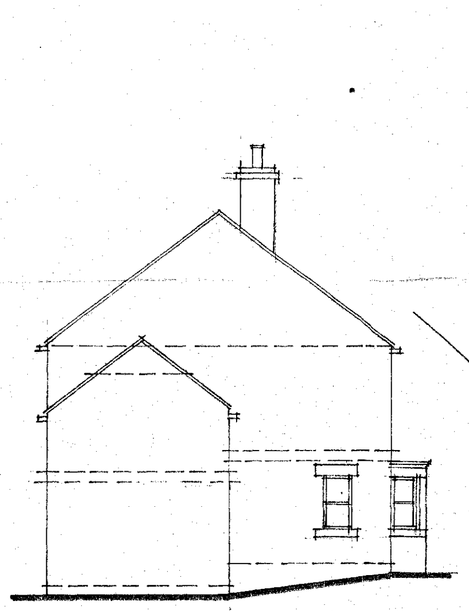


.SIDE L

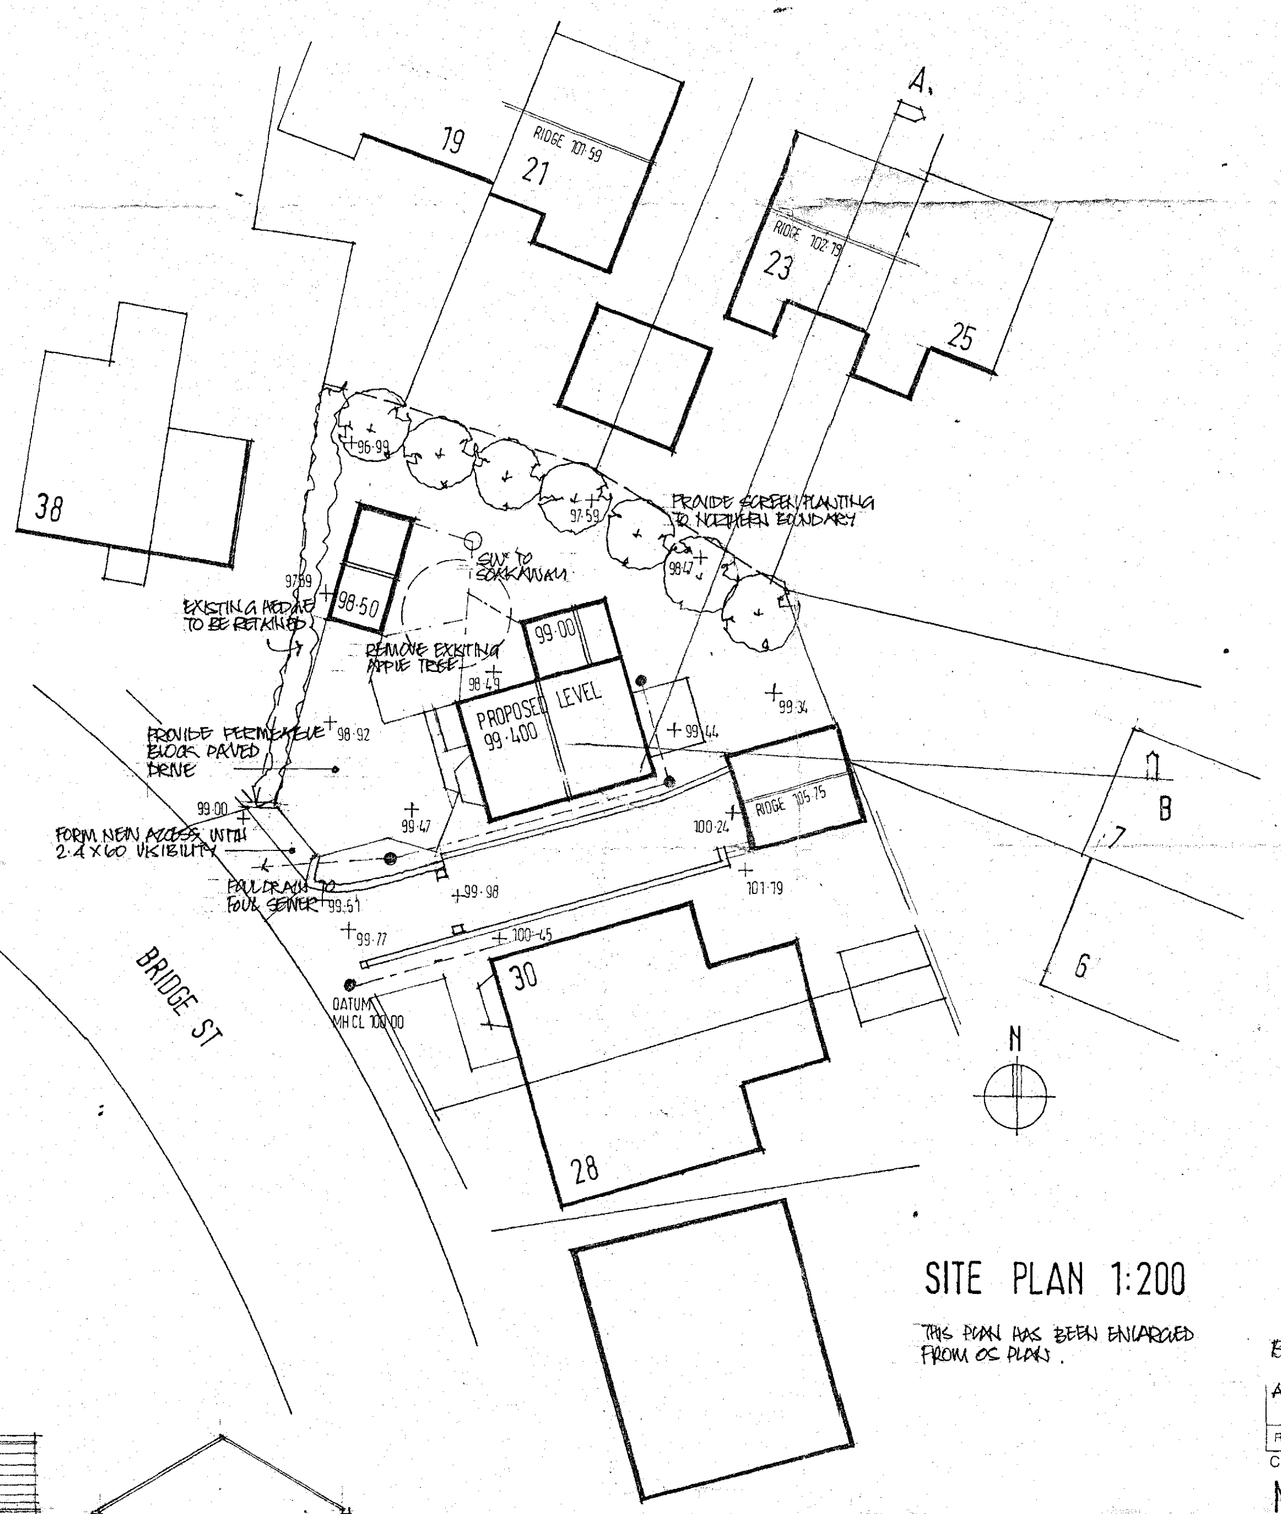


SITE PLAN 1:200


THIS PLAN HAS BEEN ENLARGED FROM OS PLAN.

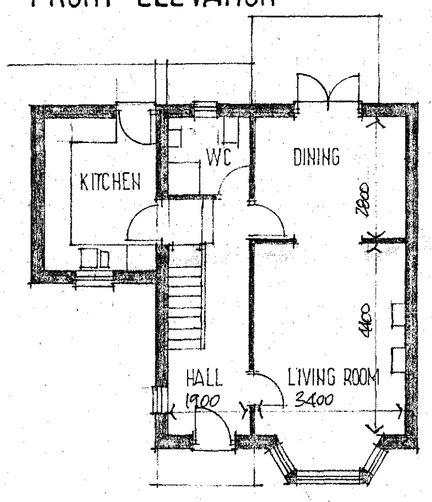


GROUND FLOOR PLAN

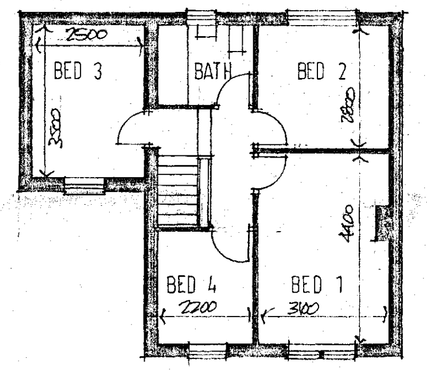

FIRST FLOOR PLAN

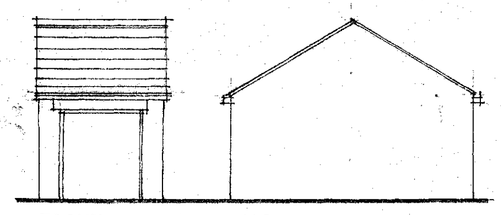

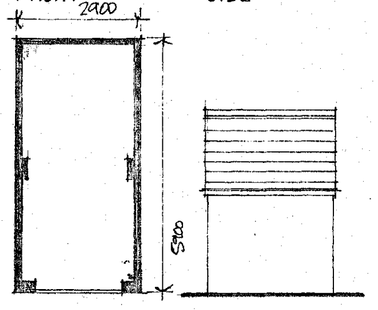

GARAGE DETAILS

Ref.	Revision	Date
B	SECTION B ADDED	3.6.11
A	LEVELS ADDED + SECTIONS KITCHEN WINDOW ENLARGED	25.5.11

Client

MR D FIELDSEND

Project

LAND ADJACENT 30 BRIDGE ST PENISTONE

Title

DETAILED PLANS

CORPORATE MAIL ROOM
03 JUL 2014
Received by:
ORIGINAL COPY

Scale: 1:100 1:200 Drawn: SL

Date: MARCH 11 Drawing No: R/12/2/A B