
Drawing No.	Rev No.
MMP001 -004	B

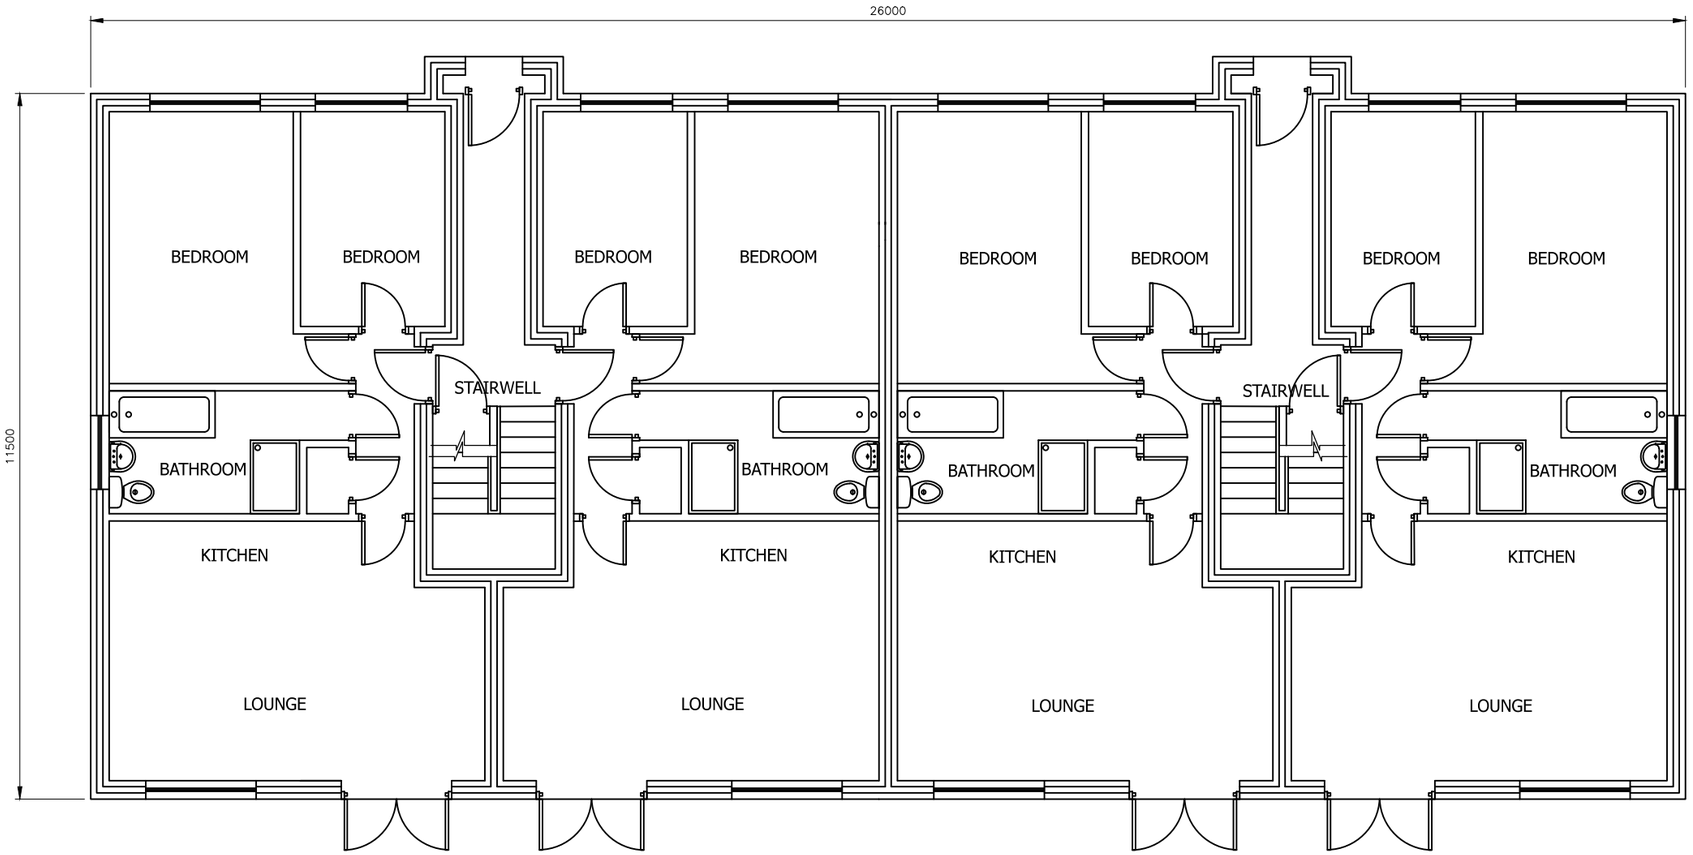

PROPOSED GROUND FLOOR PLAN
SCALE 1:50 AT A3

DO NOT SCALE: Contractor to check all dimensions and report any omissions or errors

NOTES

Rev	Description	By	Chk	App	Date
B	Redesigned	JRB			02/08/16
A	Redesigned	JRB			09/06/16

JRB DESIGNS Ltd
1 Saville Road
Cudworth
Barnsley
S72 8LT
Tel: 01226 383542
Fax: 01226 380078
Mob: 07970 541192
Email: john@jrbdesigns.co.uk

This drawing is copyright. © jrbdesigns Ltd.

Client
MR. M PATTISON

Drawing Title
PROPOSED PLAN GF

Address
WEST STREET
ROYSTON
BARNSLEY

Project Title:
RESIDENTIAL DEVELOPMENT OF 12 APARTMENTS

Purpose of Issue:
PLANNING

Drawing Status
FIRST ISSUE

Scale at A3	Drawn By	Date	
AS SHOWN	JRB	18/12/2015	
Checked By	Date	Approved By	Date
	18/12/2015		18/12/2015
Project No.		Drawing No.	Revision
MMP001		004	B

APPROVAL [X] INFORMATION [ ] TENDER [ ] CONTRACT [ ] CONSTRUCTION [ ]