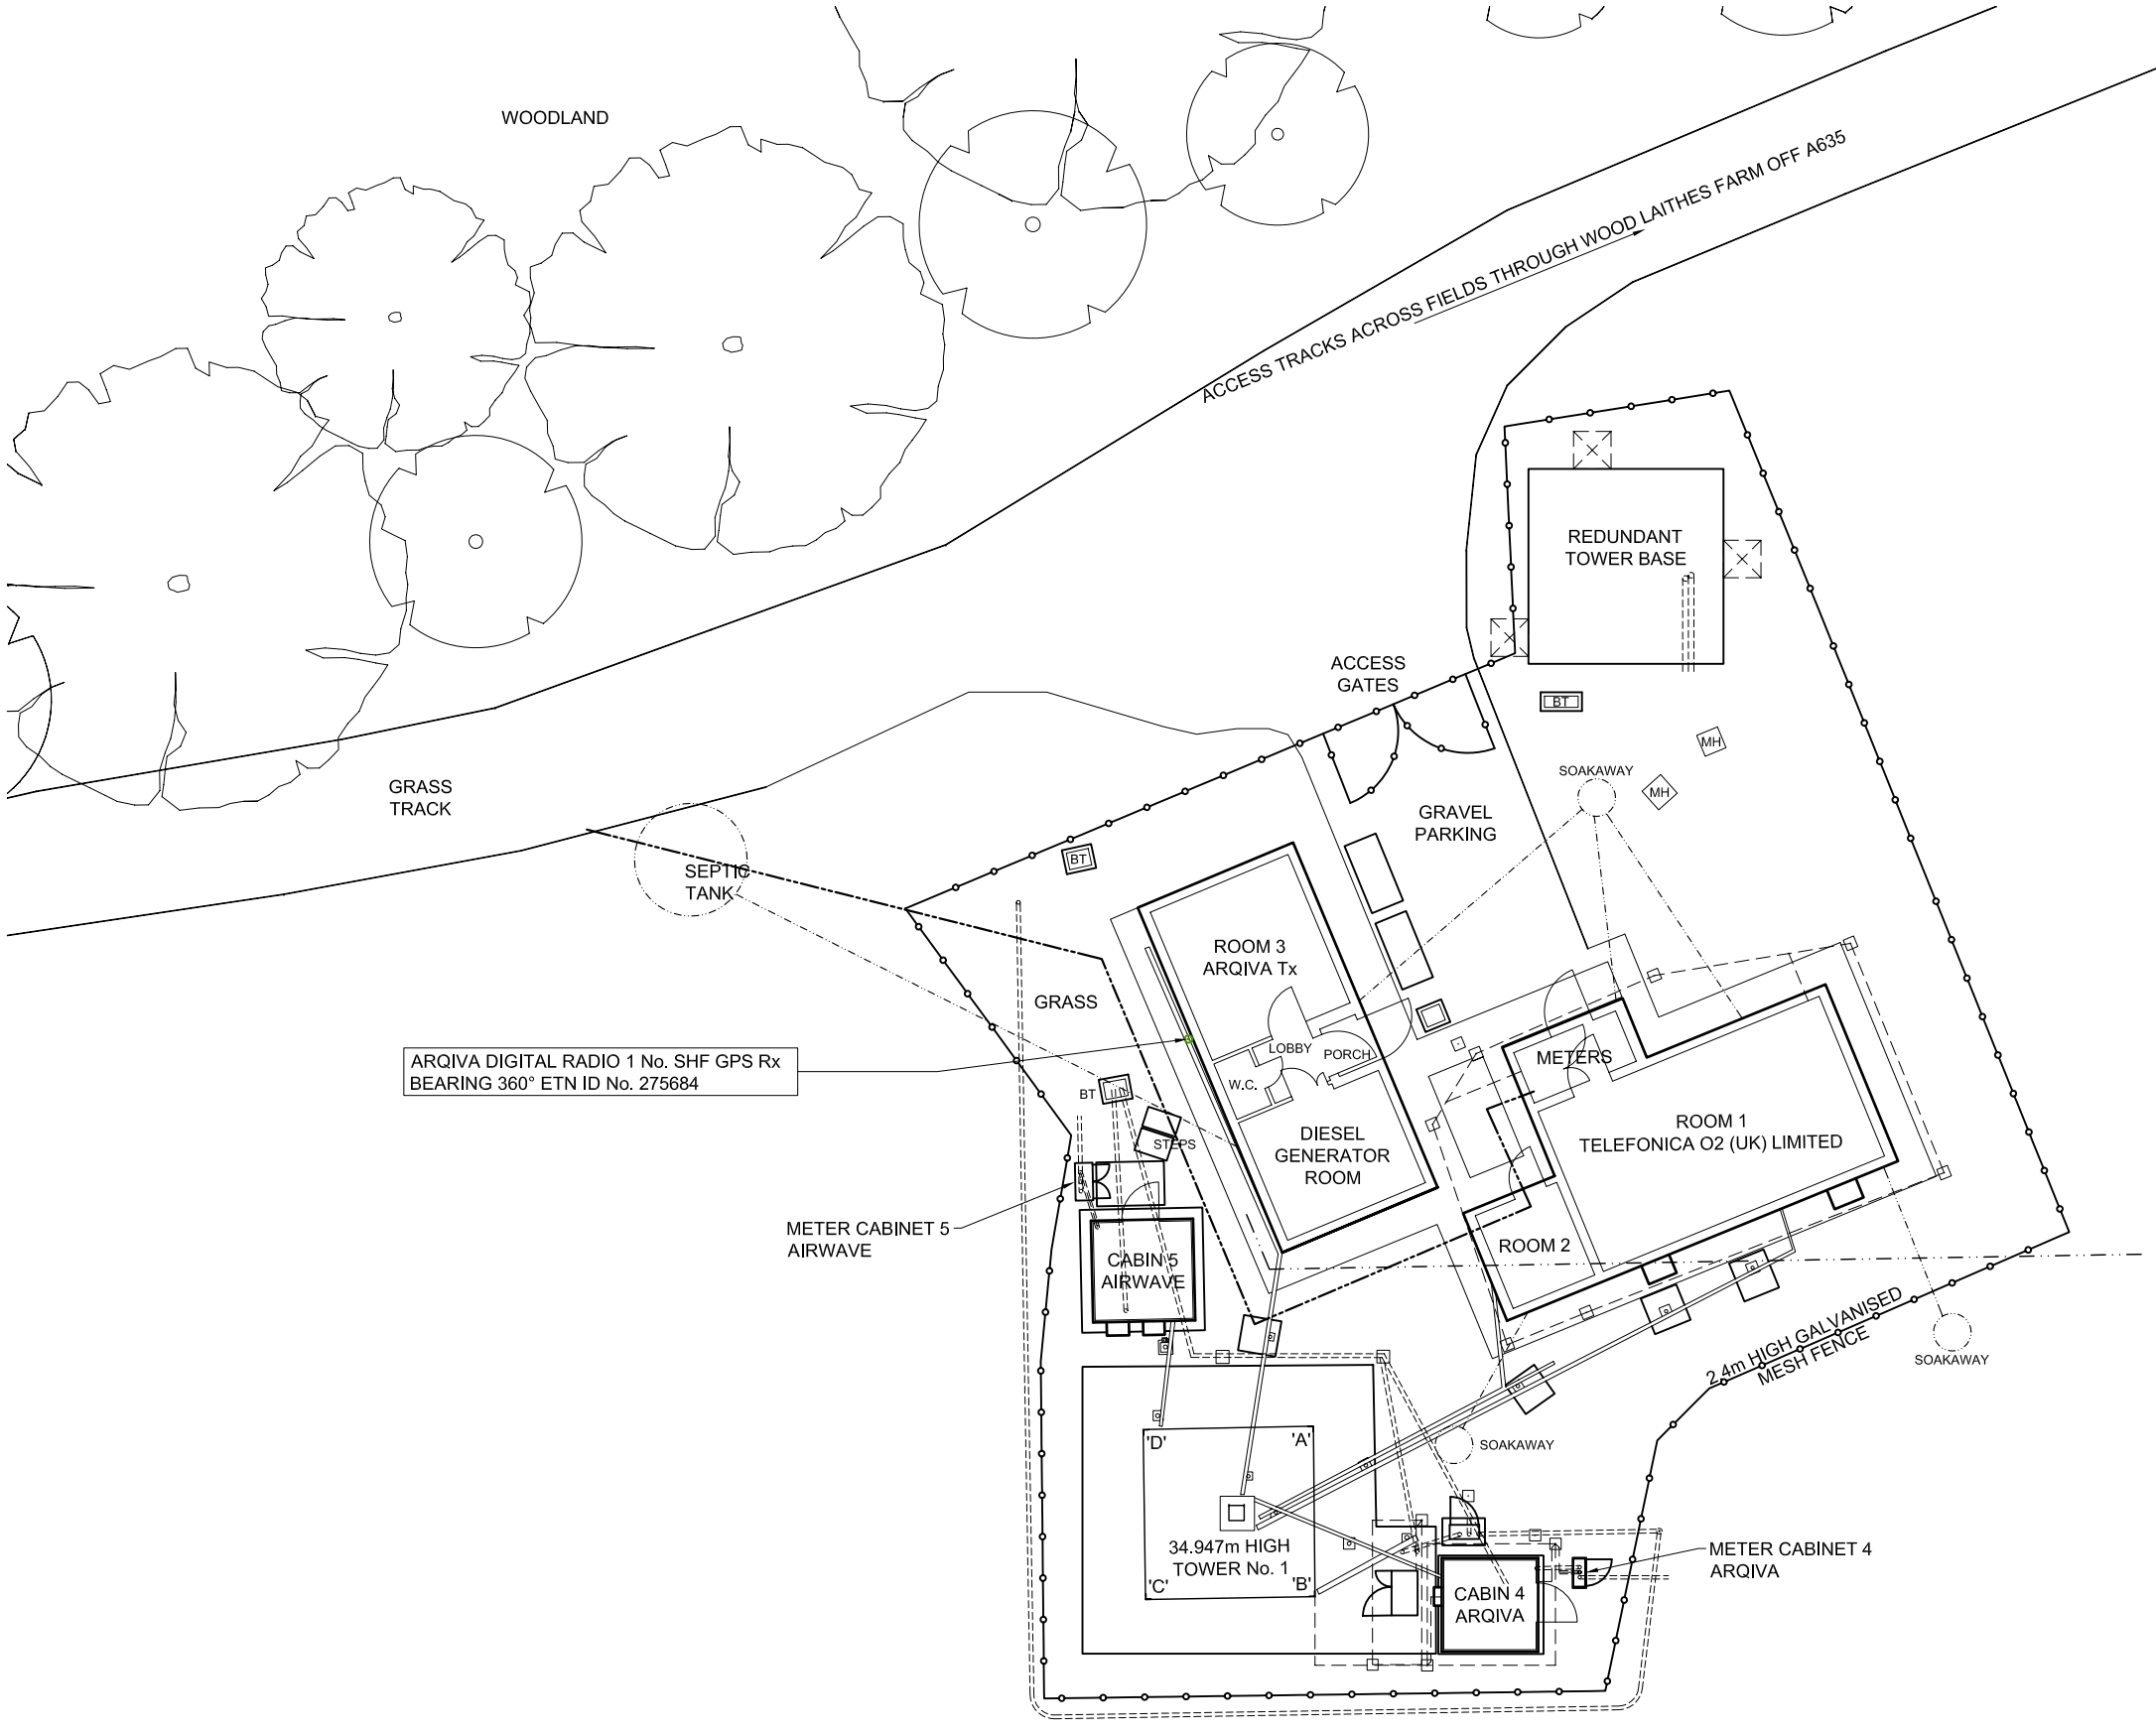


©2010 Arqiva
All rights reserved. No part of this publication may be reproduced, stored in a retrieval system or transmitted in any form or by any means (Electronic, Mechanical, Photocopying, Recording or otherwise), without the prior written consent of the Company.

NOTES

CONTRACTOR:- CAD SERVICES

CONSULTANT:- ARQIVA
CRAWLEY COURT
WINCHESTER
HAMPSHIRE
SO21 2QA

ENGINEER:-

DRAWING MANAGER:-

ISS	REVISION	DATE	DRN	APP
4.A	PROJ No 131228 REVISED APPLICATION	01/10/12	JJ	
4	PROJ No 131228 NEW APPLICATION	12/09/12	JJ	CLA
3	PROJ No 114366 REVISED MASTER DEVELOPMENT	18/11/10	SH	BTS
2	PROJ No 108907 DECOMM	13/10/10	HF	JH
1	PROJ No 950851 STARNET SURVEY	11/10/10	HF	HF

arqiva
Crawley Court, Winchester, Hampshire, SO21 2QA
Tel. 01962 823434, Fax. 01962 822378

SITE No 56910
ARDSLEY
REAR OF WOOD LAITHES FARM,
DONCASTER ROAD,
BARNSLEY,
SOUTH YORKSHIRE
S71 5ER

NGR SE390061

OS GRID 439000 406100

TITLE
SITE PLAN
PROPOSED
DAB

SCALE 1:200

DRAWN	DJ	23/09/09
APPROVED	CLA	12/09/12

DRG No. 56910-96-100-MD004 Sheet 1 of 1 Rev 4.A

FEINT DETAILS INDICATE LOCATIONS RESERVED FOR OTHER PROPOSALS WHICH MAY BE THE SUBJECT OF SEPARATE APPLICATIONS

A3