Notes: Planning drawings, not to be used for construction or building regulation purposes

EXISTING MATERIALS
Walls - stretcher brick with cast quoins to front corner &
red soldier course over openings
Roof - clay pantileS
Windows/ Doors - white PVCu
Fascias/ soffits - white PVCu
Gutters/ rwp - white PVCu square

Revision: --

Revision List:

0 5m

Project Name: 27 Salcombe Close S75 6FG

Drawing Title: Elevations - Existing


Drawing Number: 1027/TP/005

Scale: 1:100@A3

Date: Dec 09




North Elevation

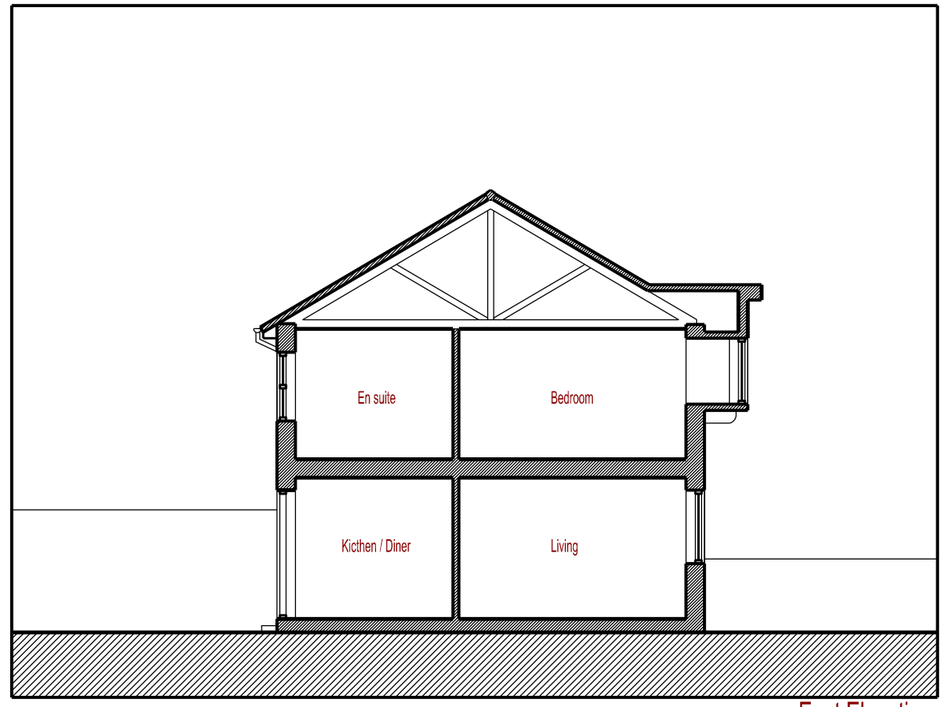

East Elevation



South Elevation

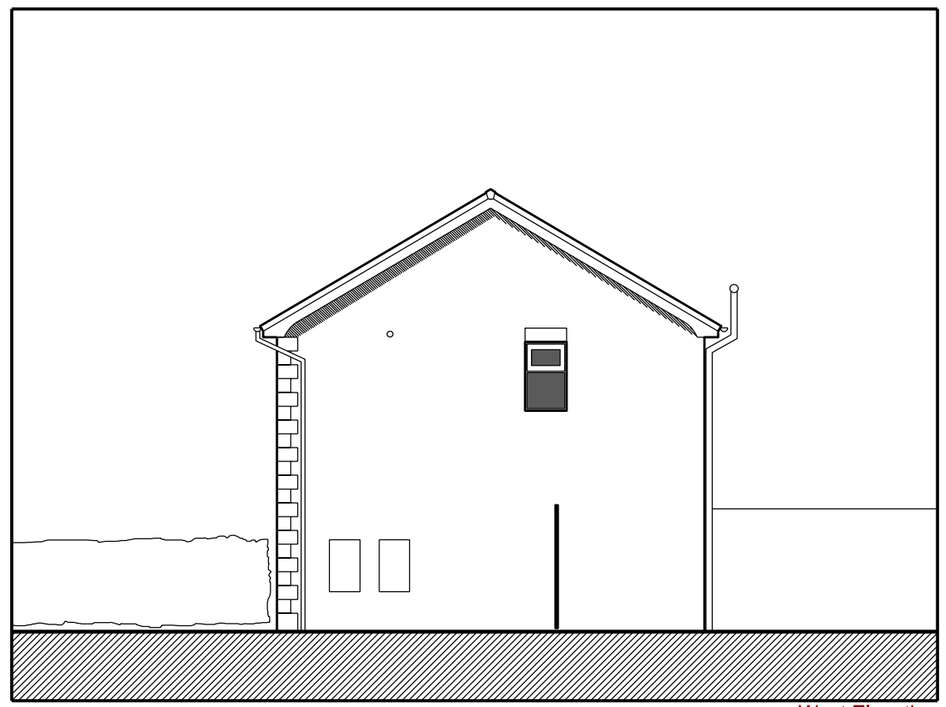

West Elevation

designSpace

Architecture Sustainable Design e:info@designspacearchitects.co.uk www.designspacearchitects.co.uk