




PROPOSED FRONT ELEVATION

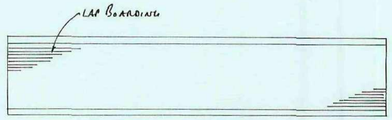


PROPOSED REAR ELEVATION

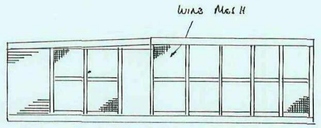

PROPOSED SIDE ELEVATION

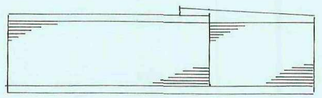


PROPOSED SIDE ELEVATION

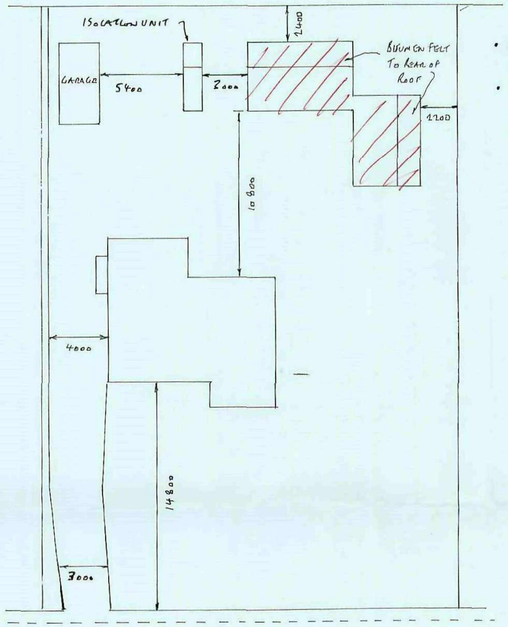

WEETSHAW LANE

SITE PLAN SCALE 1:200

- DRAINS FROM KITCHEN TO CONNECT TO MAINS SEWER
- DRAINS FROM CATTERY & ISOLATION UNIT TO CONNECT TO SW DRAIN OR TO SOAKAWAYS 5m AWAY FROM BUILDING & 1m³ BELOW INVERT LEVEL

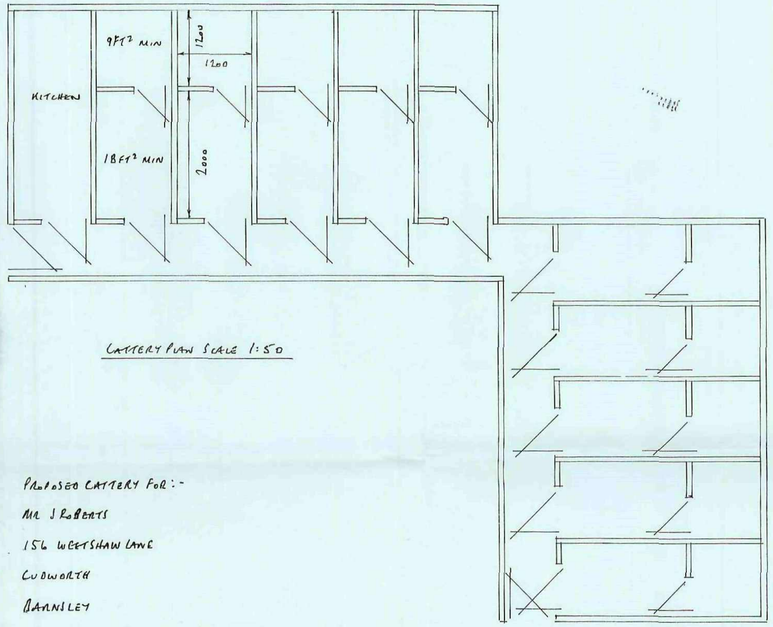

CATTERY PLAN SCALE 1:50


PROPOSED CATTERY FOR:-

MR J ROBERTS

156 WEETSHAW LANE

CUDWORTH

BARNSLEY

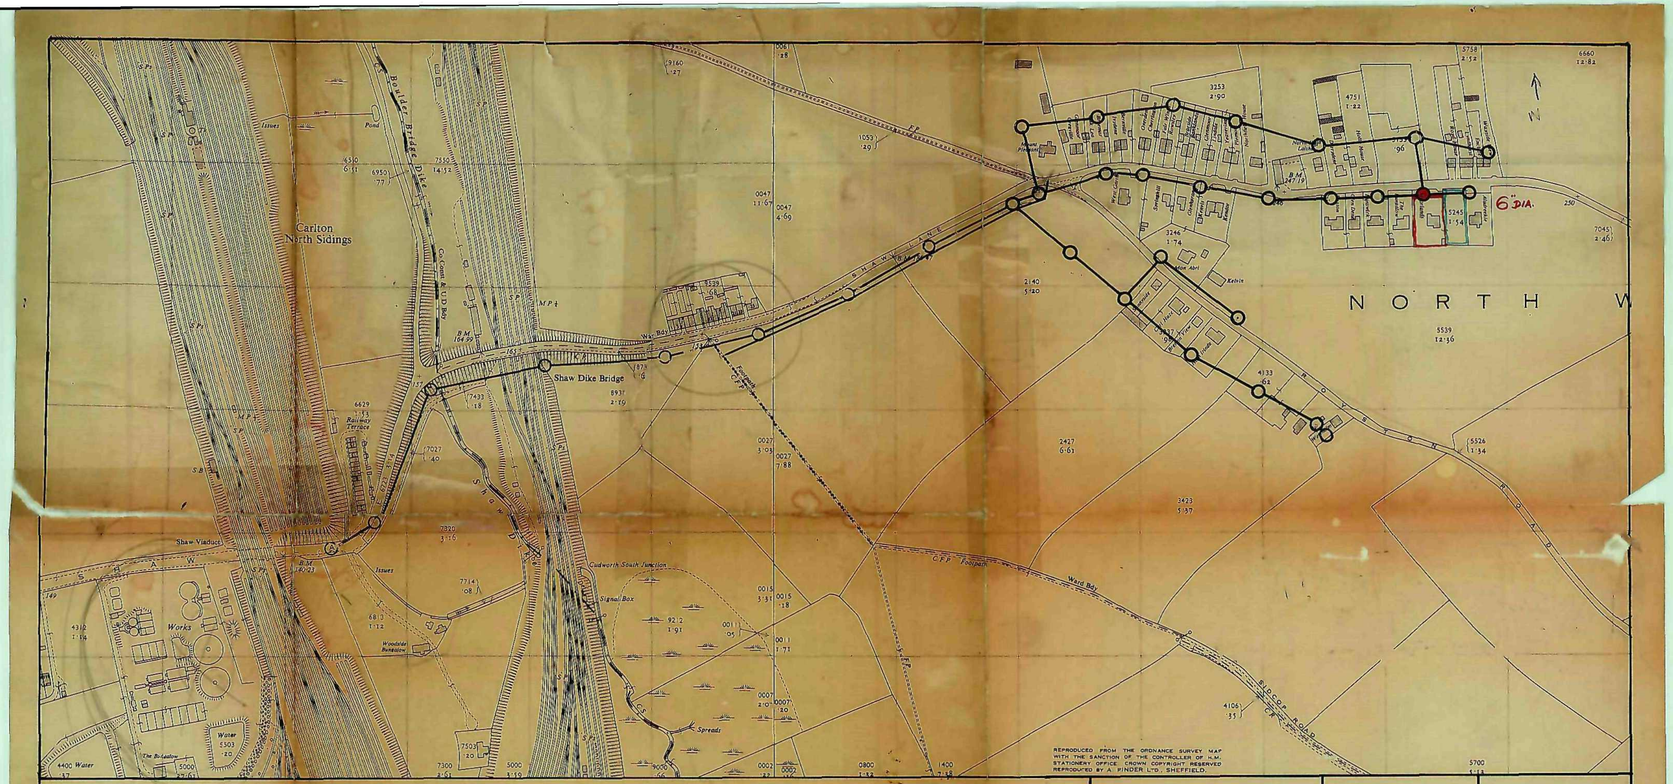

CUDWORTH URBAN DISTRICT COUNCIL

MAIN SEWERAGE SCHEME

PROPOSED SEWER, SHEET No.3.

HUSBAND & CO,	DRAWN. N.H	SCALE:
CONSULTING ENGINEERS,	CHECKED.	1 : 2500
398, GLOSSOP ROAD,	TRACED. G.J.W.G	DRAWING No.
SHEFFIELD S10 2JB	DATE. 7.8.70.	2634/33/17