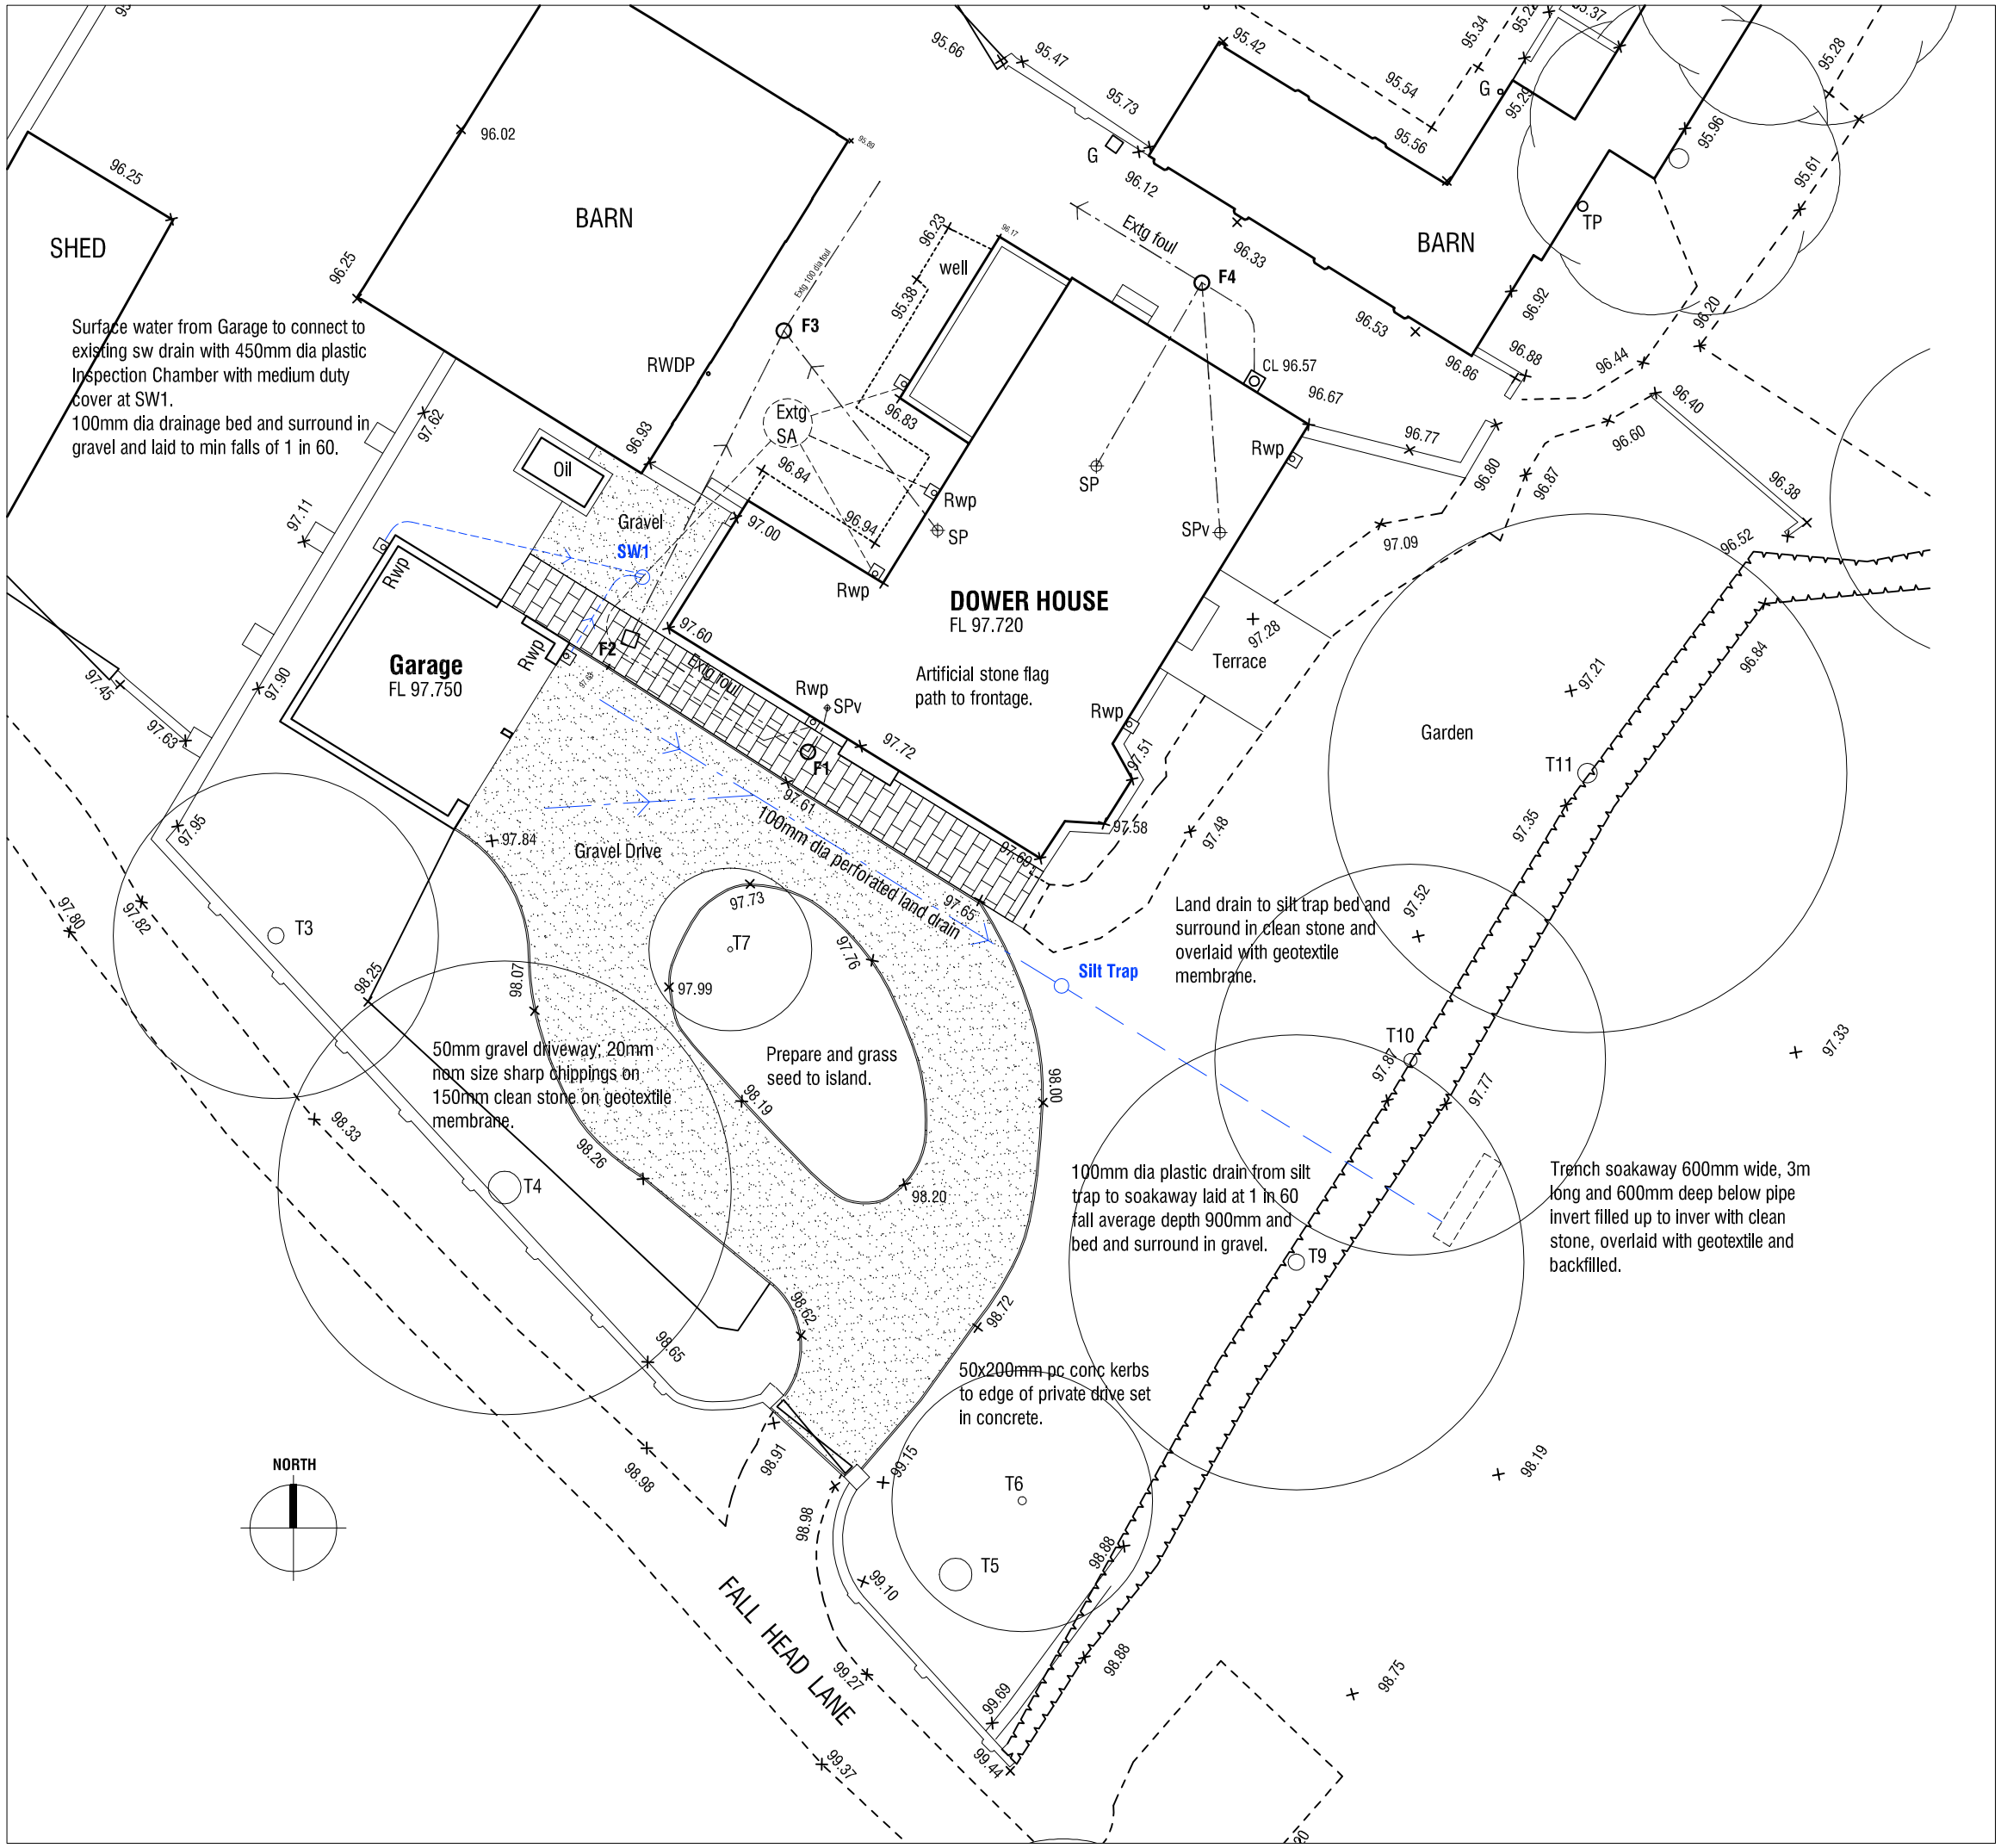


THE DOWER HOUSE
FALL HEAD FARM
SILKSTONE
BARNSLEY

DETAILED PROPOSALS

SITE PLAN

mboothdesign
architectural design and building consultants

Fairfield House
Berneslai Close Barnsley
S70 2FL
T: 01226 286256
M: 07881898300
E: mboothdesign@btconnect.com

Scale 1:200	Ref MJB
Date Oct 2013	Drwg No **WD5**

0cm | 2cm | 4cm | 6cm

Copyright mboothdesign. All dimensions in millimeters unless otherwise stated.
Dimensions for setting out in existing buildings are to be checked and verified on site.