

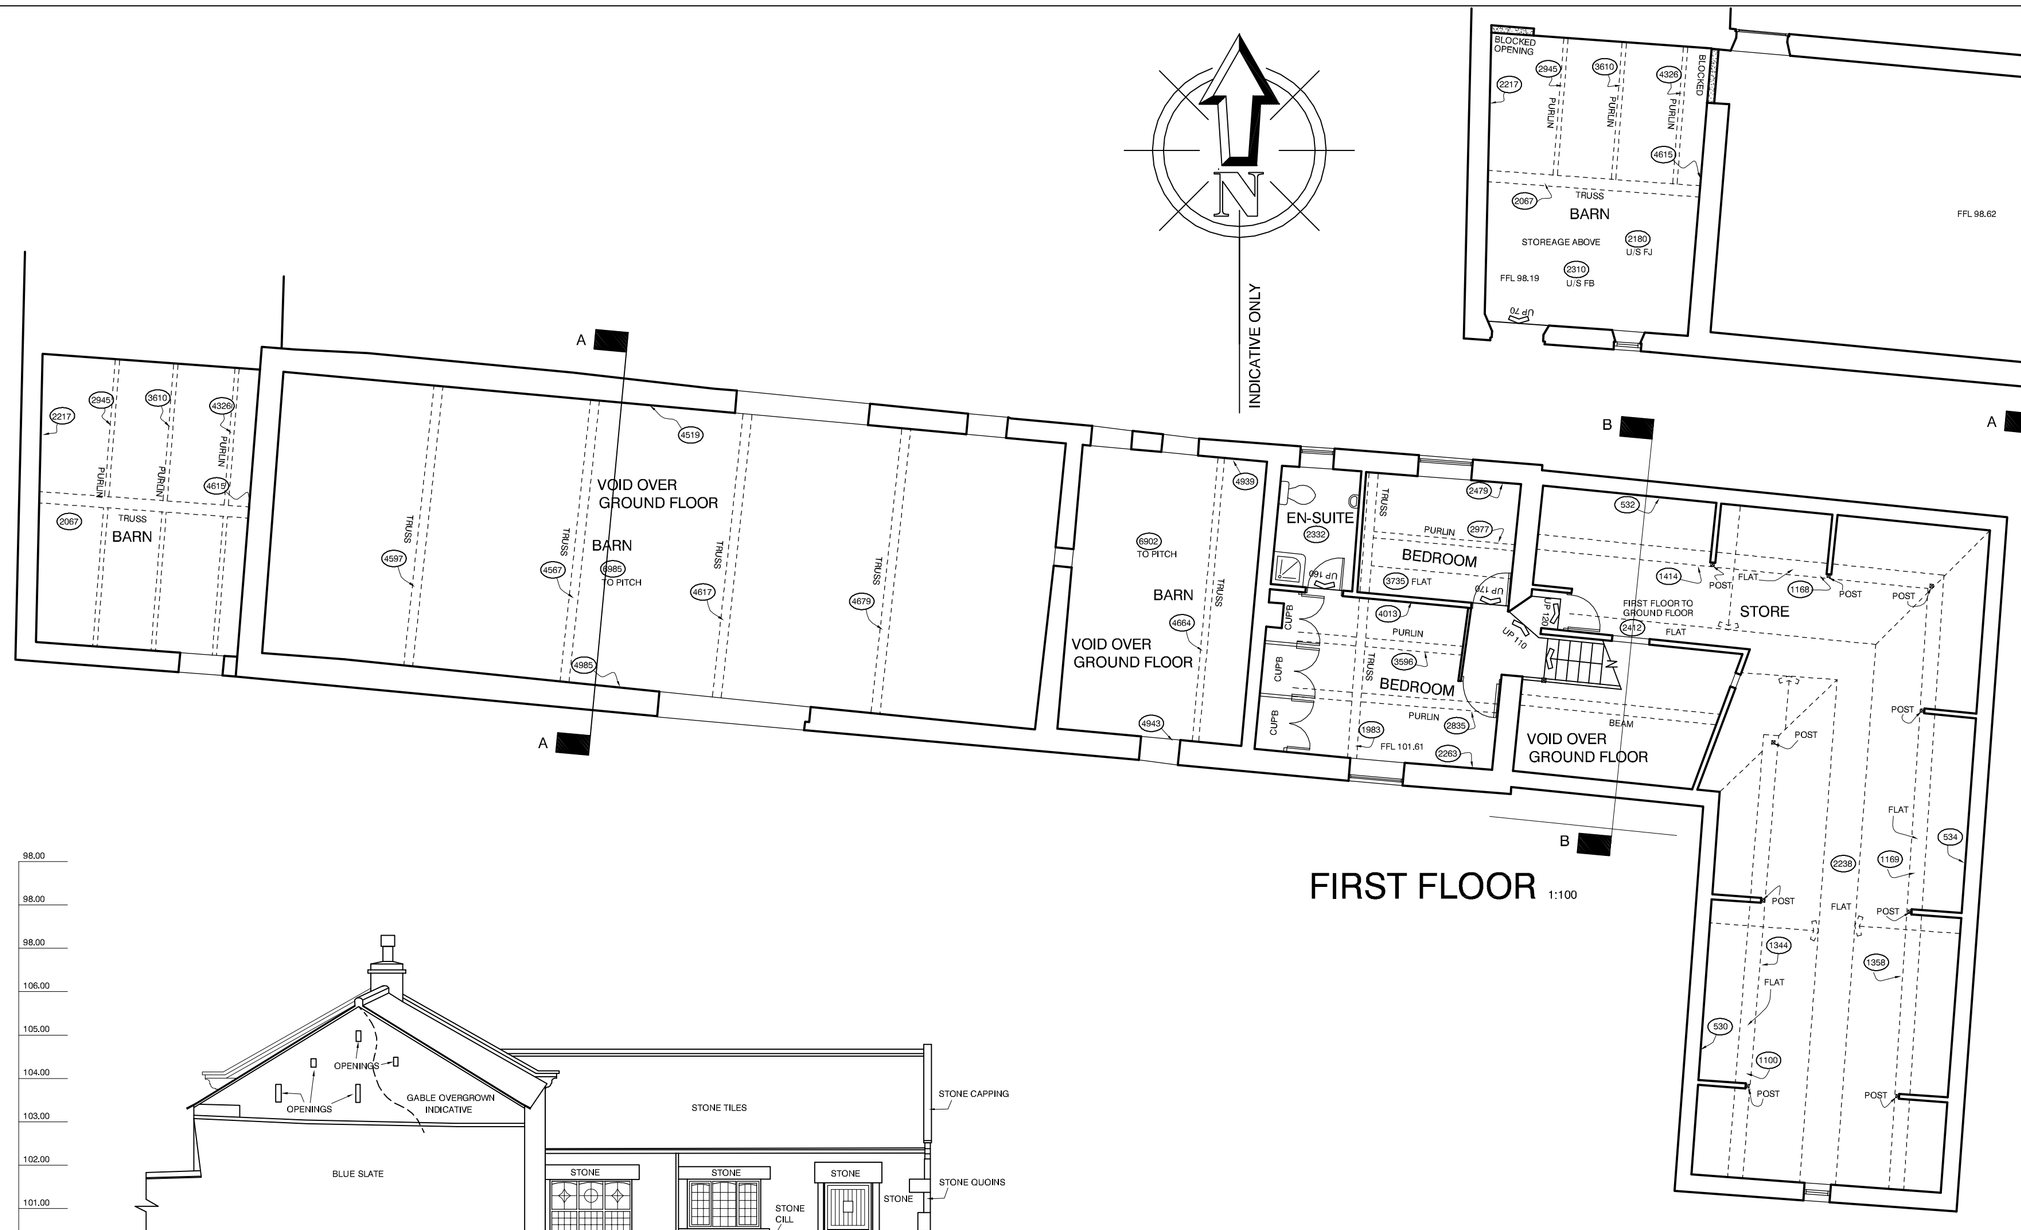


FIRST FLOOR 1:100

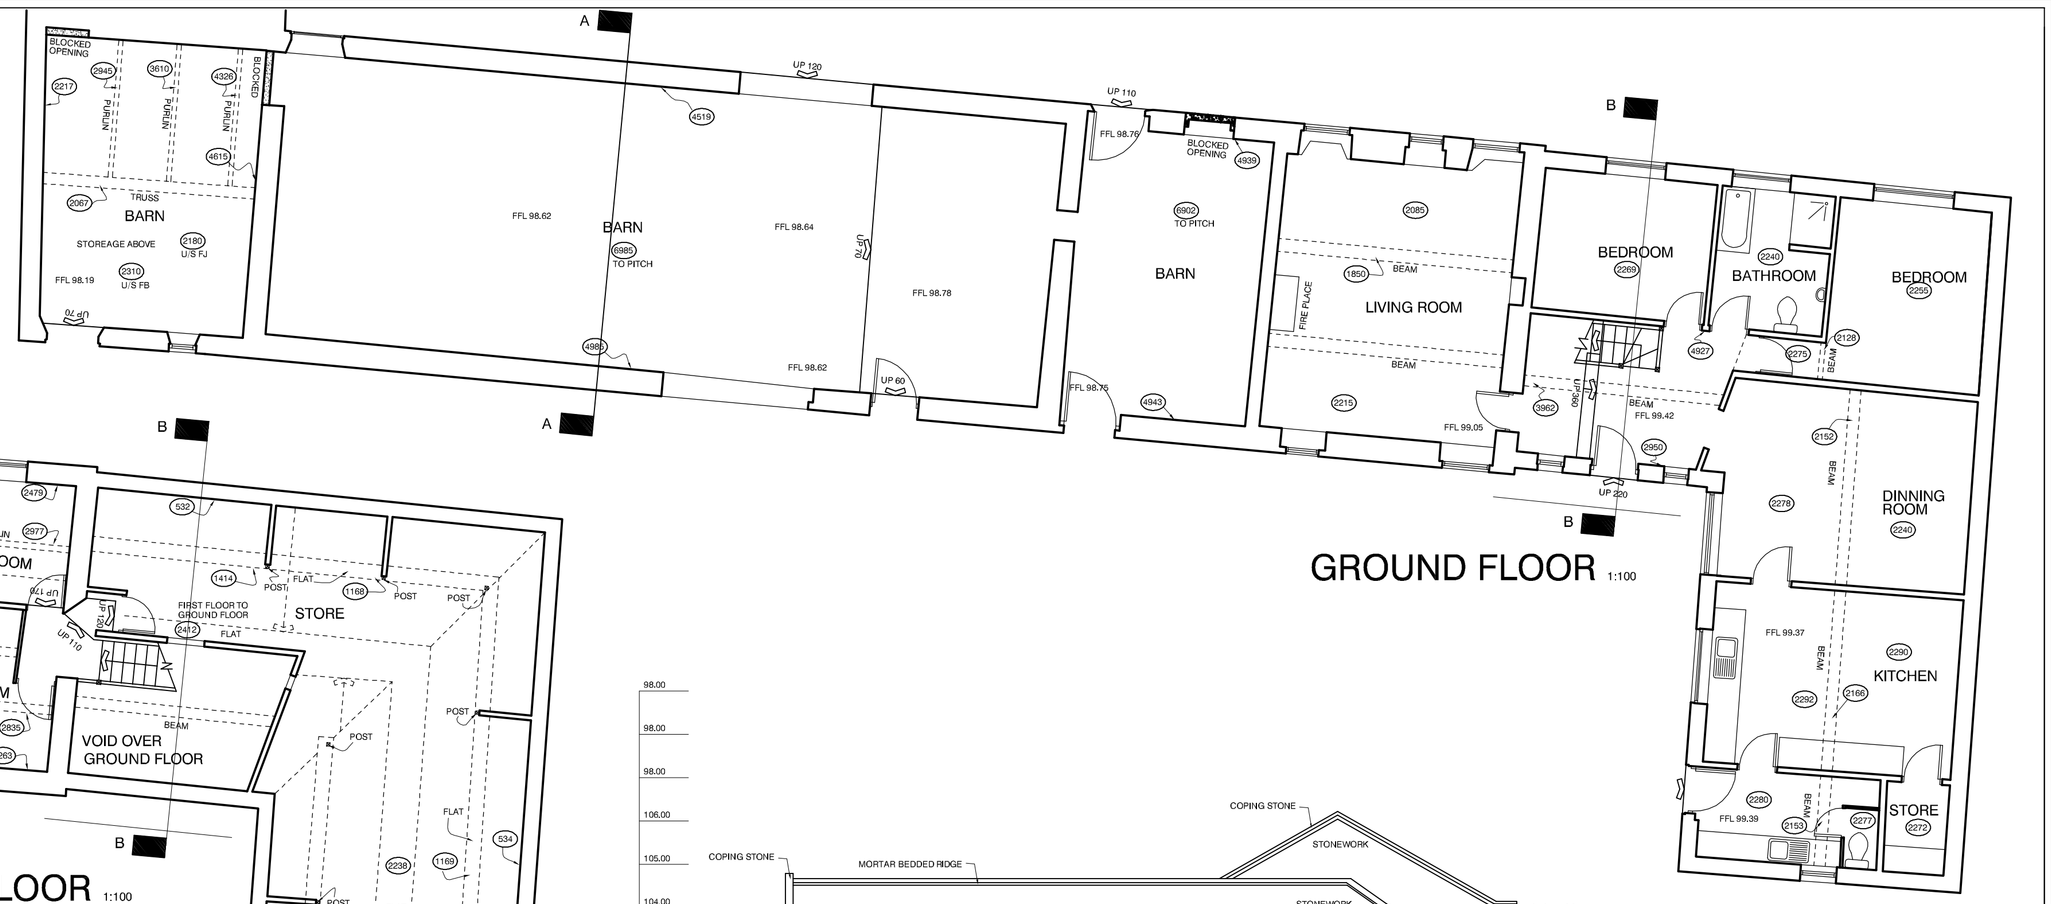


GROUND FLOOR 1:100


WEST ELEVATION 1:100

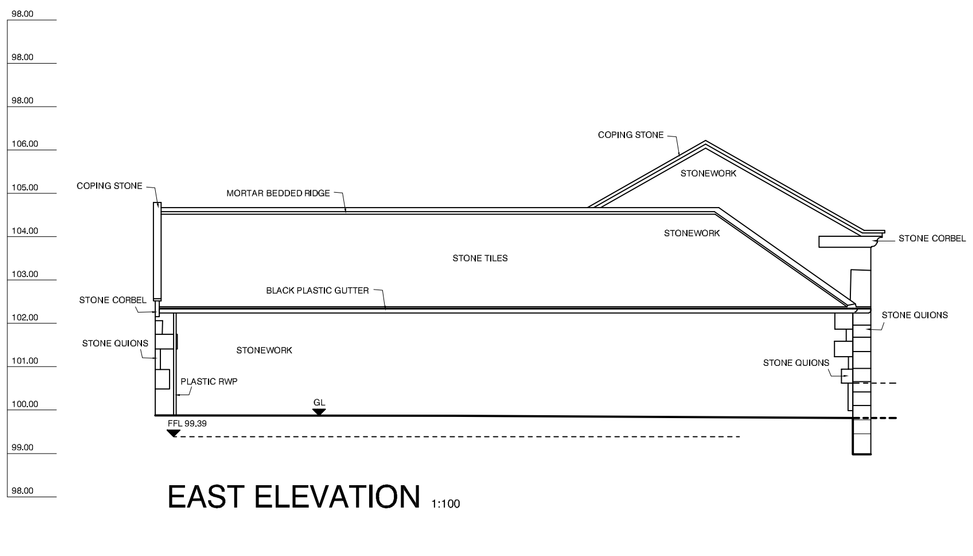


EAST ELEVATION 1:100

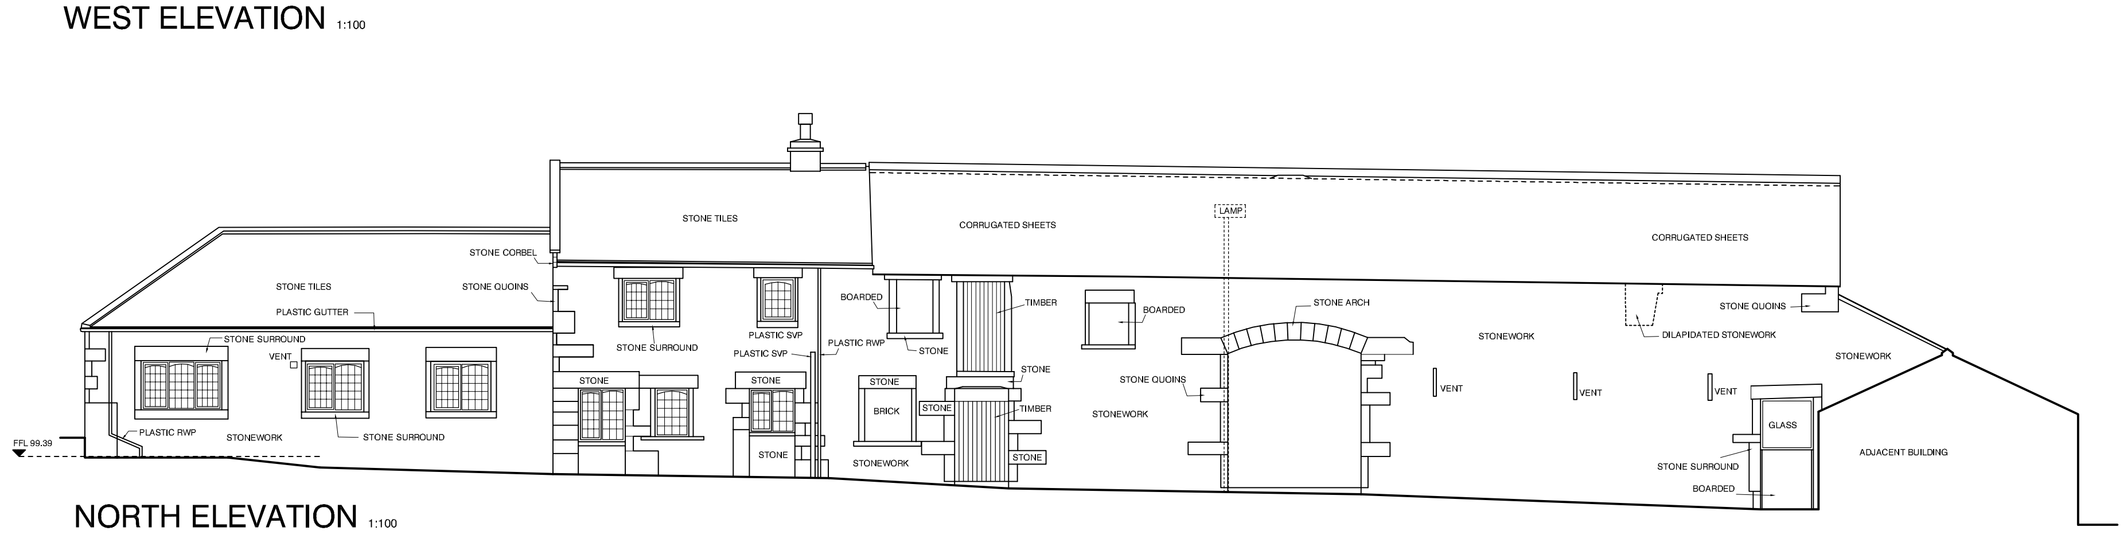


NORTH ELEVATION 1:100

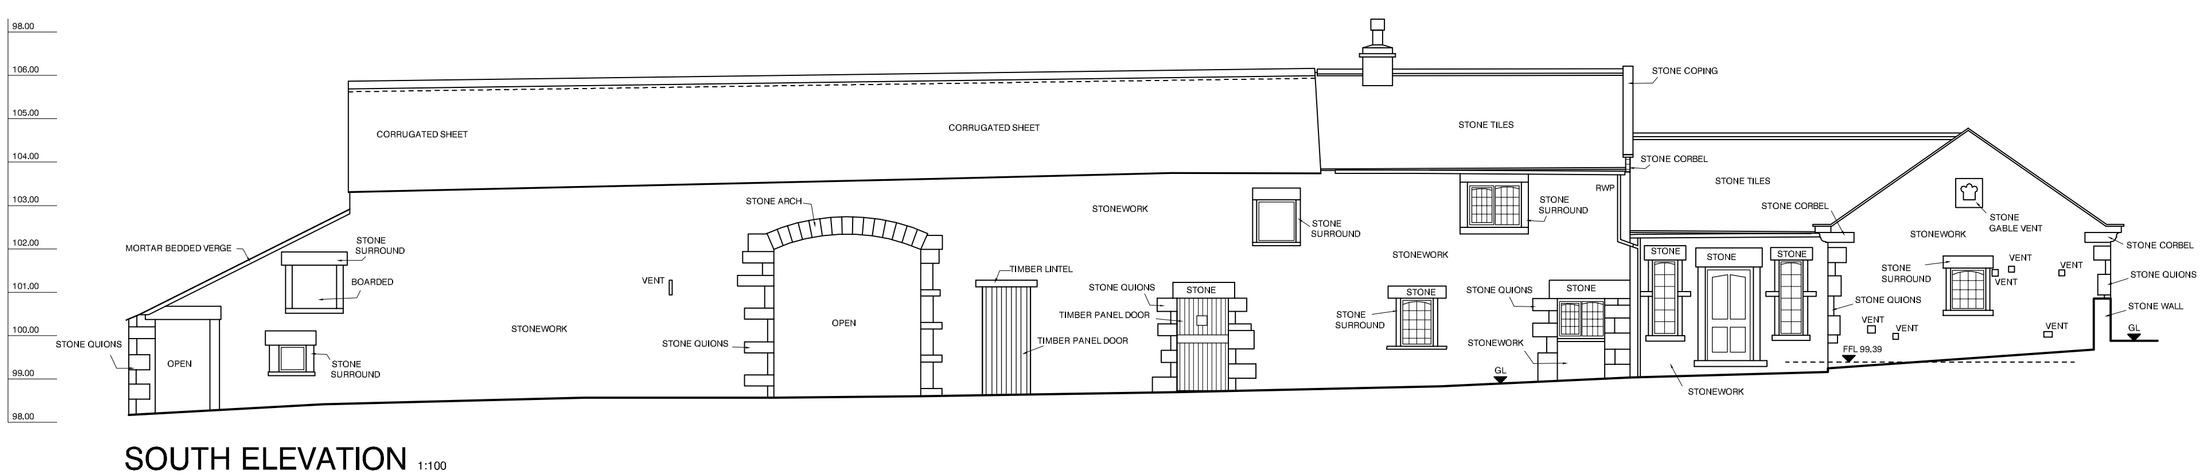

SOUTH ELEVATION 1:100

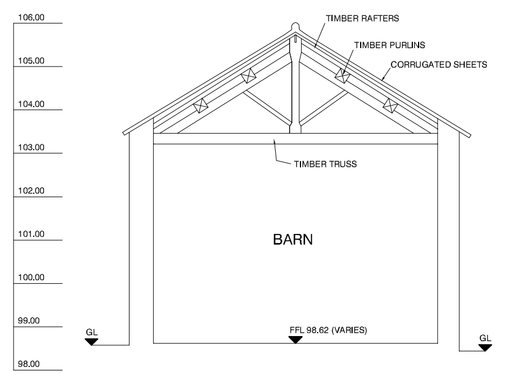

SECTION AA

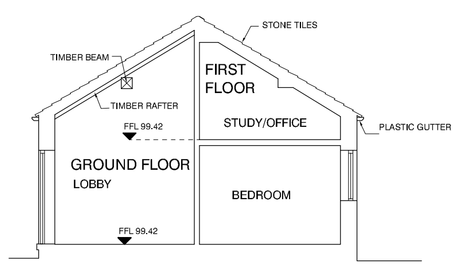

SECTION BB 1:100

Coda Studios Ltd
Hope Works, 25 Mowbray Street,
Sheffield, S3 8EL
t: 0870 990 3095 f: 0870 990 3096
e:information@codastudios.co.uk

	Client
BROAD OAK FARM	*Job*
SURVEY	*Title*

DRAWN	CHECKED	DATE	SCALE	
LJ		11/2009	A3 ISSUE: 1:400	A1 ISSUE: 1:200
REVISION	DRAWING STATUS		DRAWING NUMBER	
-	-		*1693-002*	

© COPYRIGHT EXISTS ON THE DESIGNS AND INFORMATION SHOWN ON THIS DRAWING
The Contractor must verify all dimensions on site before making shop drawings or commencing work of any kind. No dimensions to be scaled from this drawing. Architect to be notified of any discrepancies in dimensions immediately.