


LOCATION PLAN
SCALE 1:50,000

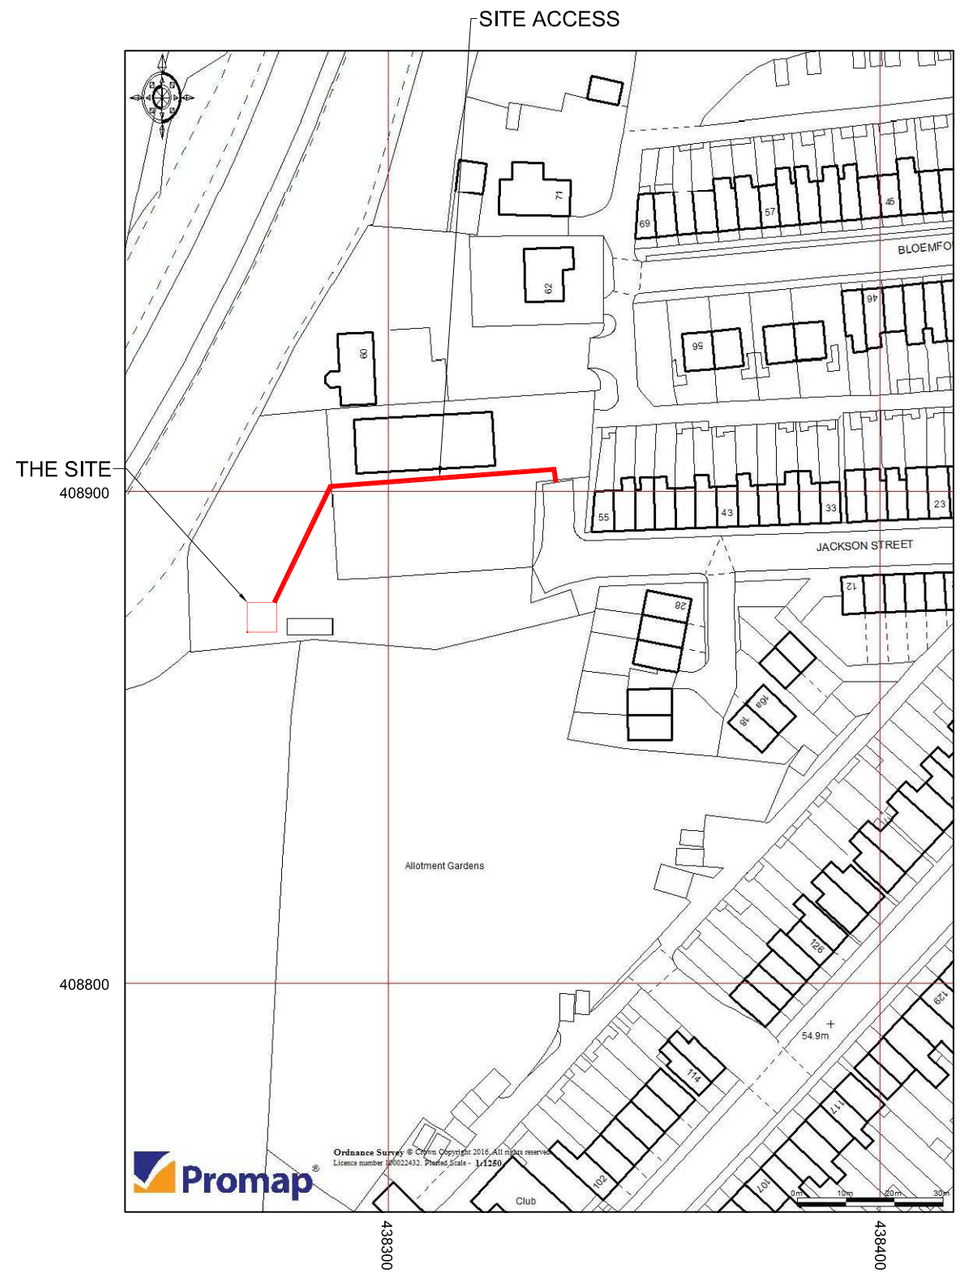

LOCATION PLAN
SCALE 1:1250

©2010 Arqiva
All rights reserved. No part of this publication may be reproduced, stored in a retrieval system or transmitted in any form or by any means (Electronic, Mechanical, Photocopying, Recording or otherwise), without the prior written consent of the Company.

NOTES

BASED UPON ORDNANCE SURVEY DIGITAL DATA WITH THE PERMISSION OF THE CONTROLLER OF HER MAJESTY'S STATIONARY OFFICE, © CROWN COPYRIGHT. LICENCE NO. 100022432

O.S. LANDRANGER MAP No. 110

ISS	REVISION	DATE	DRN	APP
	PROJ No			
	PROJ No			
	PROJ No			
	PROJ No			
	PROJ No			
.A	PLANNING		AT	

arqiva
Crawley Court, Winchester, Hampshire, SO21 2QA
Tel. 01962 823434, Fax. 01962 822378

SITE No 304558
SM_S029
F1 BODYSHOP
JACKSON STREET, CUDWORTH
BARNSLEY
SOUTH YORKSHIRE
S72 8UR

NGR SE 38273 08875

OS GRID 438273, 408875

TITLE
LOCATION PLAN

SCALE SEE DRAWING

DRAWN	AT	03/05/16
APPROVED		

DRG No. 304558-00-004-ML001 Sheet 1 of 1 Rev .A

A3

©2010 Arqiva
All rights reserved. No part of this publication may be reproduced, stored in a retrieval system or transmitted in any form or by any means (Electronic, Mechanical, Photocopying, Recording or otherwise), without the prior written consent of the Company.

NOTES

BASED UPON ORDNANCE SURVEY DIGITAL DATA WITH THE PERMISSION OF THE CONTROLLER OF HER MAJESTY'S STATIONARY OFFICE, © CROWN COPYRIGHT. LICENCE NO. 100044560



LOCATION PLAN
SCALE 1:1250

ISS	REVISION	DATE	DRN	APP
	PROJ No			
	PROJ No			
	PROJ No			
	PROJ No			
.A	PROJ No 183689 PLANNING		AT	

arqiva
Crawley Court, Winchester, Hampshire, SO21 2QA
Tel. 01962 823434, Fax. 01962 822378

SITE No 304558
SM_S029
F1 BODYSHOP
JACKSON STREET, CUDWORTH
BARNSLEY
SOUTH YORKSHIRE
S72 8UR

NGR SE 38273 08875
OS GRID 438273, 408875

TITLE
LEGAL PLAN

SCALE 1:1250
DRAWN AT 03/05/16
APPROVED

DRG No. 304558-00-010-ML001
Sheet 1 of 1
Rev .A

A3

©2010 Arqiva
All rights reserved. No part of this publication may be reproduced, stored in a retrieval system or transmitted in any form or by any means (Electronic, Mechanical, Photocopying, Recording or otherwise), without the prior written consent of the Company.

NOTES

1.8m HIGH PALISADE FENCE

GATE

CABIN

1.1m HIGH TIMBER
POST & RAIL FENCE

WORKSHOP

GAS

GATE

1.8m HIGH PALISADE FENCE

GRASS
FIELD

CONCRETE
YARD

CONTAINER

PROPOSED 100Ø INCOMING BT DUCT

PROPOSED 100Ø SUB-MAIN POWER DUCT

PROPOSED ARQIVA SMART
METERING METER CABINET ON
CONCRETE BASE WITHIN FENCELINE

PROPOSED INCOMING POWER DUCT.
FOR NEW REC SUPPLIES, DUCT TYPE
TO BE SPECIFIED BY LOCAL REC.

PROPOSED ARQIVA SMART METERING OUTDOOR
SECTOR CABINET ON CONCRETE BASE GPS
UINIT TO BE FIXED TO SIDE OF CABINET

PROPOSED 2.1m HIGH PALISADE
FENCING SURROUNDING COMPOUND
C/W 1.0m WIDE ACCESS GATE

PROPOSED 2No. 100Ø FEEDER DUCTS

PROPOSED SWANN 15.0m HIGH CLIMBABLE SECTOR
MONOPOLE ON 3.1x3.1x0.9m DEEP PAD FOUNDATION

PROPOSED STONE CHIPPINGS

6000

2000

2000

6000

RIDGE HEIGHT 3.6m A.G.L

STABLES

1.1m HIGH TIMBER
POST & RAIL FENCE

GRASS/HARDCORE
CARAVAN PARKING
AREA

1.8m HIGH PALISADE FENCE

BOXED TEXT INDICATES
PROPOSED WORKS

FEINT DETAILS INDICATE LOCATIONS
RESERVED FOR OTHER PROPOSALS
WHICH MAY BE THE SUBJECT OF
SEPARATE APPLICATIONS

CELL No.	S029

	PROJ No				
	PROJ No				
	PROJ No				
	PROJ No				
.A	PROJ No 183689 PLANNING			AT	
ISS	REVISION		DATE	DRN	APP

arqiva
Crawley Court, Winchester, Hampshire, SO21 2QA
Tel. 01962 823434, Fax. 01962 822378

SITE No 304558
SM_S029
F1 BODYSHOP
JACKSON STREET, CUDWORTH
BARNSLEY
SOUTH YORKSHIRE
S72 8UR

NGR SE 38273 08875

OS GRID 438273, 408875

TITLE
SITE PLAN
PROPOSED
ARQIVA SMART METERING

SCALE 1:200

DRAWN	AT	03/05/16
APPROVED		

DRG No. 304558-01-100-MD001 Sheet 1 of 1 Rev .A


A3

PROPOSED ANTENNA DETAILS


I.D. No.	ITEM	TYPE / SIZE	BEARING	MEAN HEIGHT	FEEDER LENGTH	FEEDER TYPE	FEEDER No.	RET
TBC	A1	AMPHENOL JAYBEAM 55075XX	0°E.T.N.	14.0m	19.0m	LDF4-50	1	NO
TBC	A2	AMPHENOL JAYBEAM 55075XX	120°E.T.N.	14.0m	19.0m	LDF4-50	1	NO
TBC	A3	AMPHENOL JAYBEAM 55075XX	240°E.T.N.	14.0m	19.0m	LDF4-50	1	NO
TBC	A4	GPS UNIT	OMNI	1.8m	3.0m	CNT400	1	NO

©2010 Arqiva
All rights reserved. No part of this publication may be reproduced, stored in a retrieval system or transmitted in any form or by any means (Electronic, Mechanical, Photocopying, Recording or otherwise), without the prior written consent of the Company.

NOTES

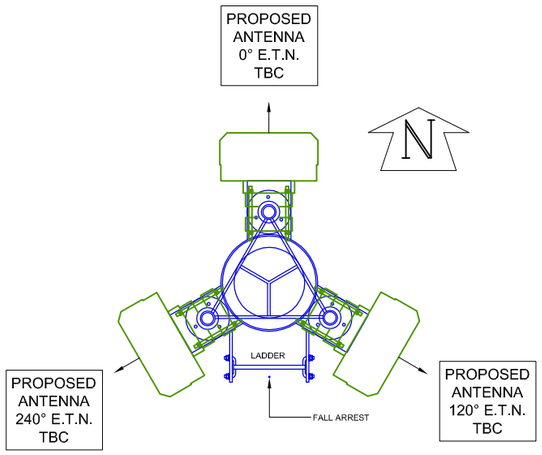

TOWER PLAN AT 14.0m
SCALE 1:25

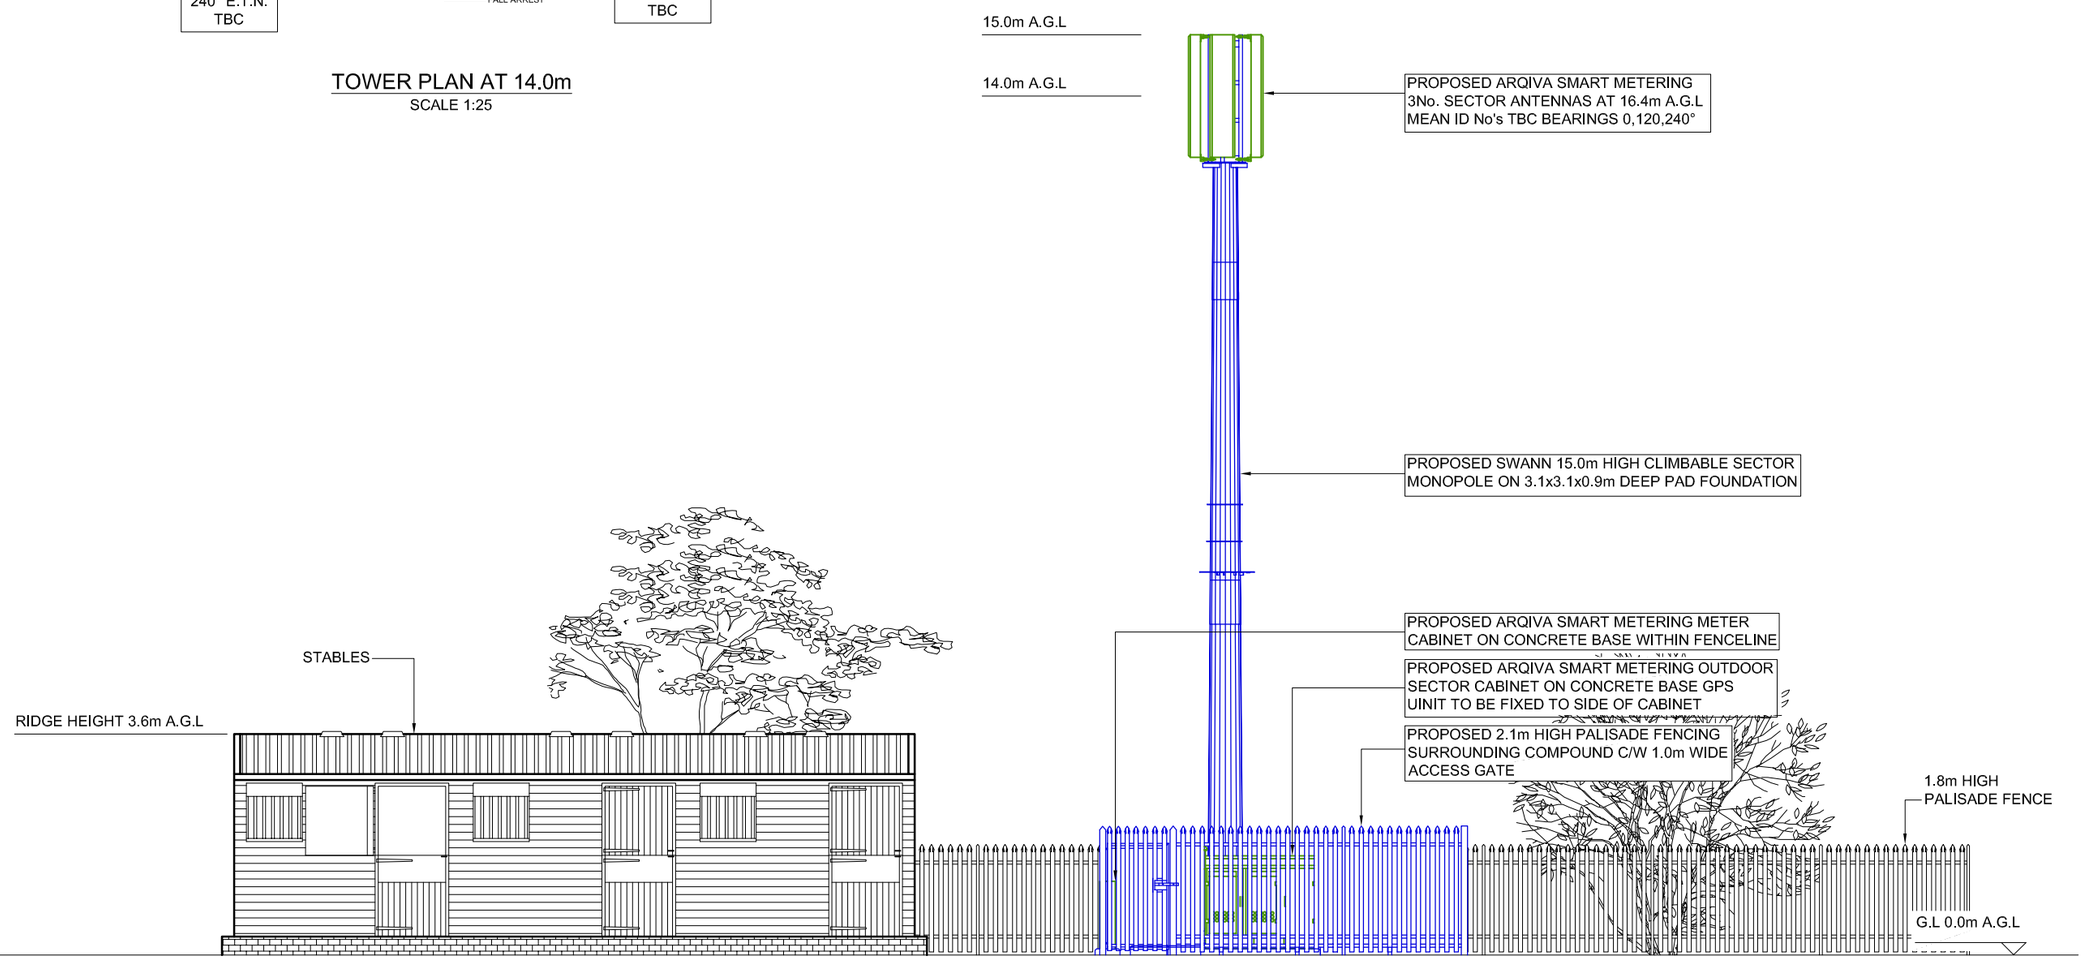

NORTH ELEVATION

BOXED TEXT INDICATES PROPOSED WORKS

FEINT DETAILS INDICATE LOCATIONS RESERVED FOR OTHER PROPOSALS WHICH MAY BE THE SUBJECT OF SEPARATE APPLICATIONS

CELL No. S029

	PROJ No				
	PROJ No				
	PROJ No				
	PROJ No				
.A	PROJ No 183689 PLANNING		AT		
ISS	REVISION	DATE	DRN	APP	

arqiva
Crawley Court, Winchester, Hampshire, SO21 2QA
Tel. 01962 823434, Fax. 01962 822378

SITE No 304558
SM_S029
F1 BODYSHOP
JACKSON STREET, CUDWORTH
BARNSLEY
SOUTH YORKSHIRE
S72 8UR

NGR SE 38273 08875
OS GRID 438273, 408875

TITLE
ELEVATION
PROPOSED
ARQIVA SMART METERING

SCALE 1:100 U.N.O

DRAWN	AT	03/05/16
APPROVED		

DRG No. 304558-01-150-MD001 Sheet 1 of 1 Rev .A

A3