
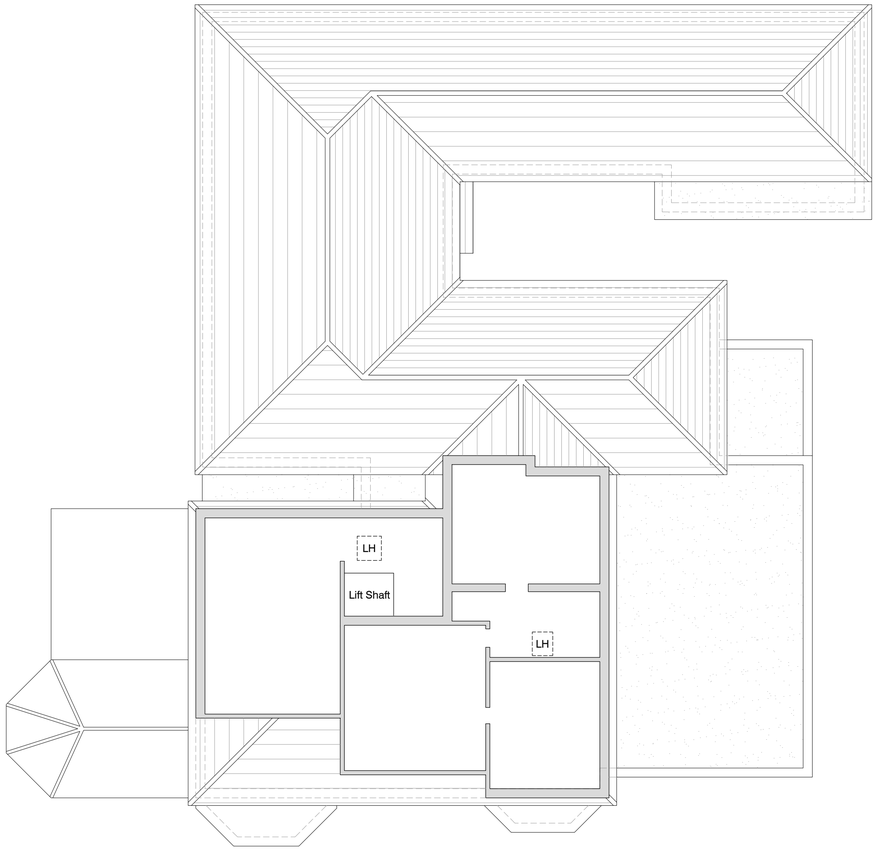


ROOF SPACE AS EXISTING

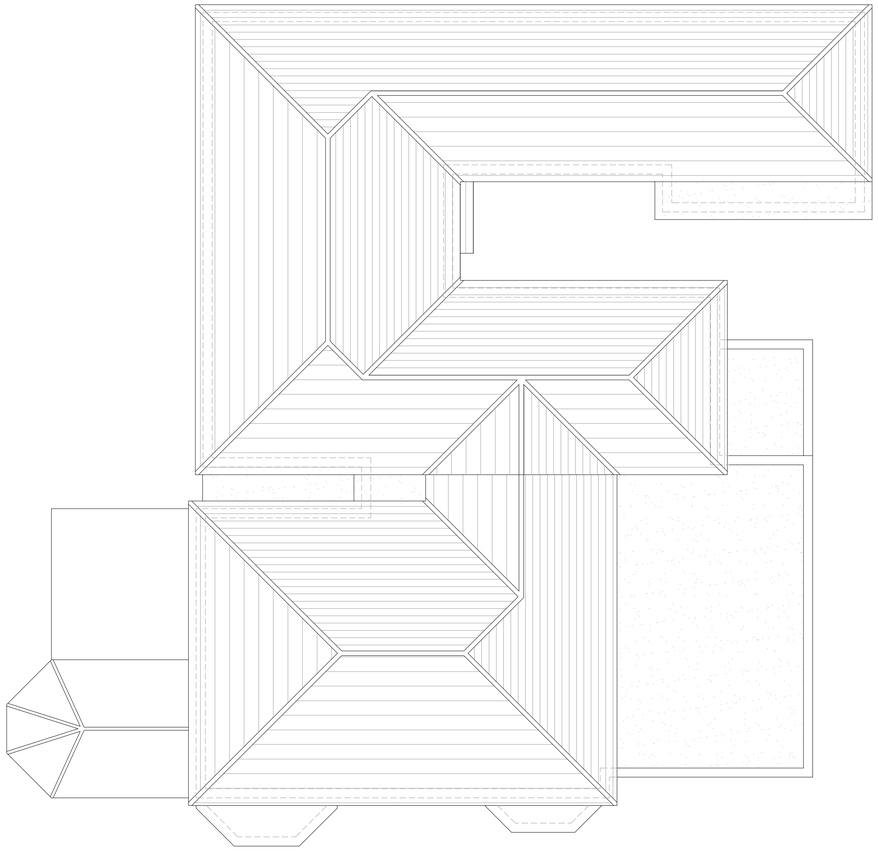

ROOF PLAN AS EXISTING

Notes

Do not scale, use figured dimensions only.

All dimensions to be verified on site prior to the commencement of any work or the production of any shop drawing. All discrepancies to be reported to the Architect.

This drawing is to be read in conjunction with all related Architects and Engineer's drawings and any other relevant information.

This drawing is copyright © of DWA Architects Ltd.

	date	revision	
-	-	-	-

DWA ARCHITECTS

DWA Architects Ltd
39 Blossom Street
York
YO24 1AQ

Telephone
01904 544400

Facsimile
01904 544449

Email
york@dwa-architects.co.uk

Website
www.dwa-architects.co.uk

ISO 9001 REGISTERED FIRM

INVESTOR IN PEOPLE

Client

WNF Group Ltd

PLANNING

Project

Care Home Redevelopment, Willoughby House, St John's Road, Cudworth, Barnsley, S72 8DE

Drawing Title

Roof Space & Roof Plan
- As Existing

Scale 1:200 @ A3
1:100 @ A1

Date 03.10.13

Drawn by NMJ

Checked by

Job No. M5505

Drawing No. 62

Rev. -