
STEPHEN A. WELCER.
Architectural Tecnician and Surveyor .
217, Wakefield Road.
Normanton.
Wakefield.
WF6 1BP.
West Yorkshire.

Tel. 01924 890012.
Mob. 07989 964611.
e-mail. stevewelcer@btinternet.com.

A Minor alterations as client request. 25.08.2020
B Minor alterations as client request. 26.08.2020
C Minor alterations as client request. 15.12.2020
D Minor alterations as client request. 15.12.2020
E Minor alterations as client request. 16.12.2020

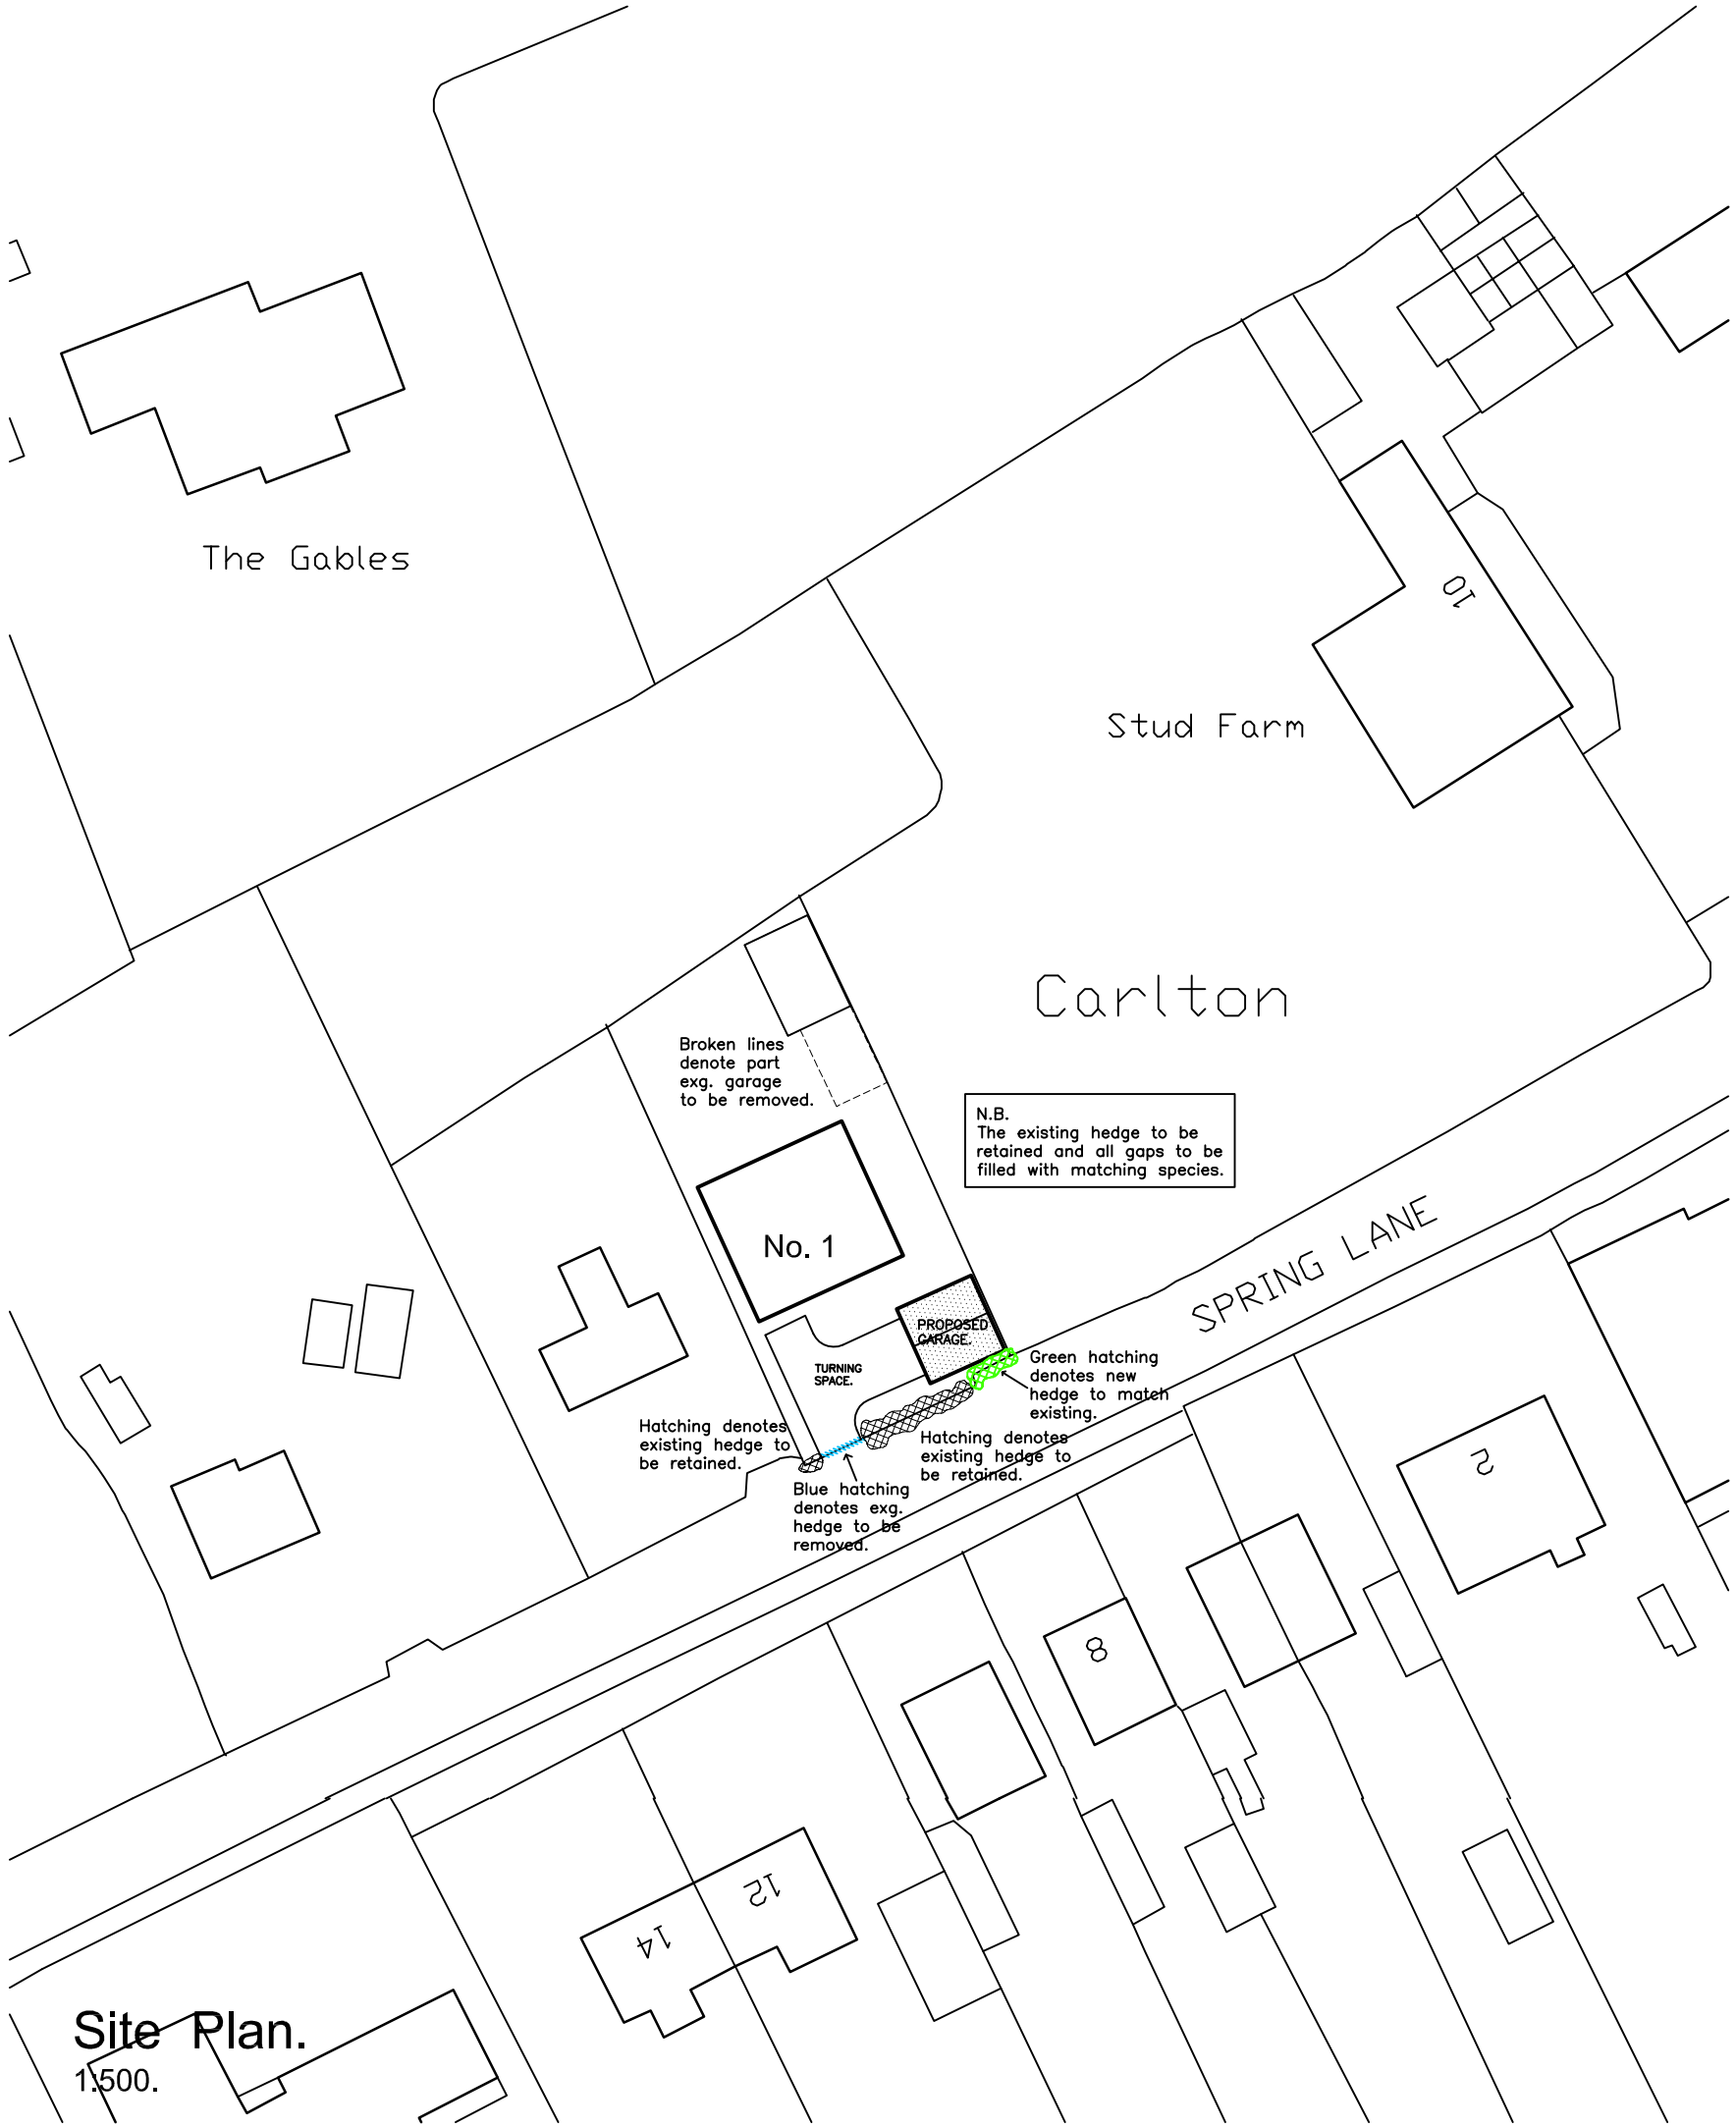

Site Plan.
1:500.



Location Plan.
1:1250.

Scale	1:500 - 1:1250 @ A3.
Date	AUG. 2020
Drawn by	SW
Checked by	-
Drawing no.	2020-65-02
Revision	E

Drawing Title: SITE PLANS LOCATION PLAN.

Project Title: PROPOSED DETACHED GARAGE. BROCKLEHURST, 1, SPRING LANE. CARLTON. BARNSLEY. FOR MR. L. WOOD.

Property Address: BROCKLEHURST, 1, SPRING LANE. CARLTON. BARNSLEY. S71 3EX.