


PROPOSED FRONT ELEVATION
SCALE 1:100




PROPOSED SIDE ELEVATION
SCALE 1:100



PROPOSED SIDE ELEVATION
SCALE 1:100

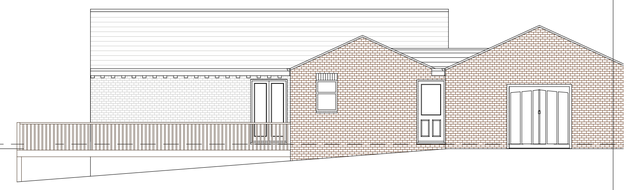


PROPOSED REAR ELEVATION
SCALE 1:100

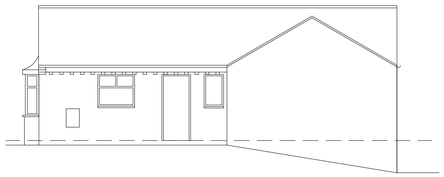


EXISTING FRONT ELEVATION
SCALE 1:100




EXISTING SIDE ELEVATION
SCALE 1:100

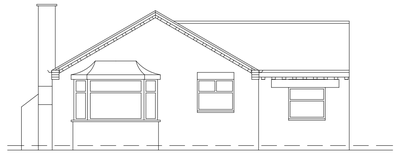


EXISTING SIDE ELEVATION
SCALE 1:100

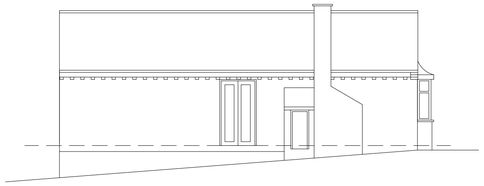


EXISTING REAR ELEVATION
SCALE 1:100

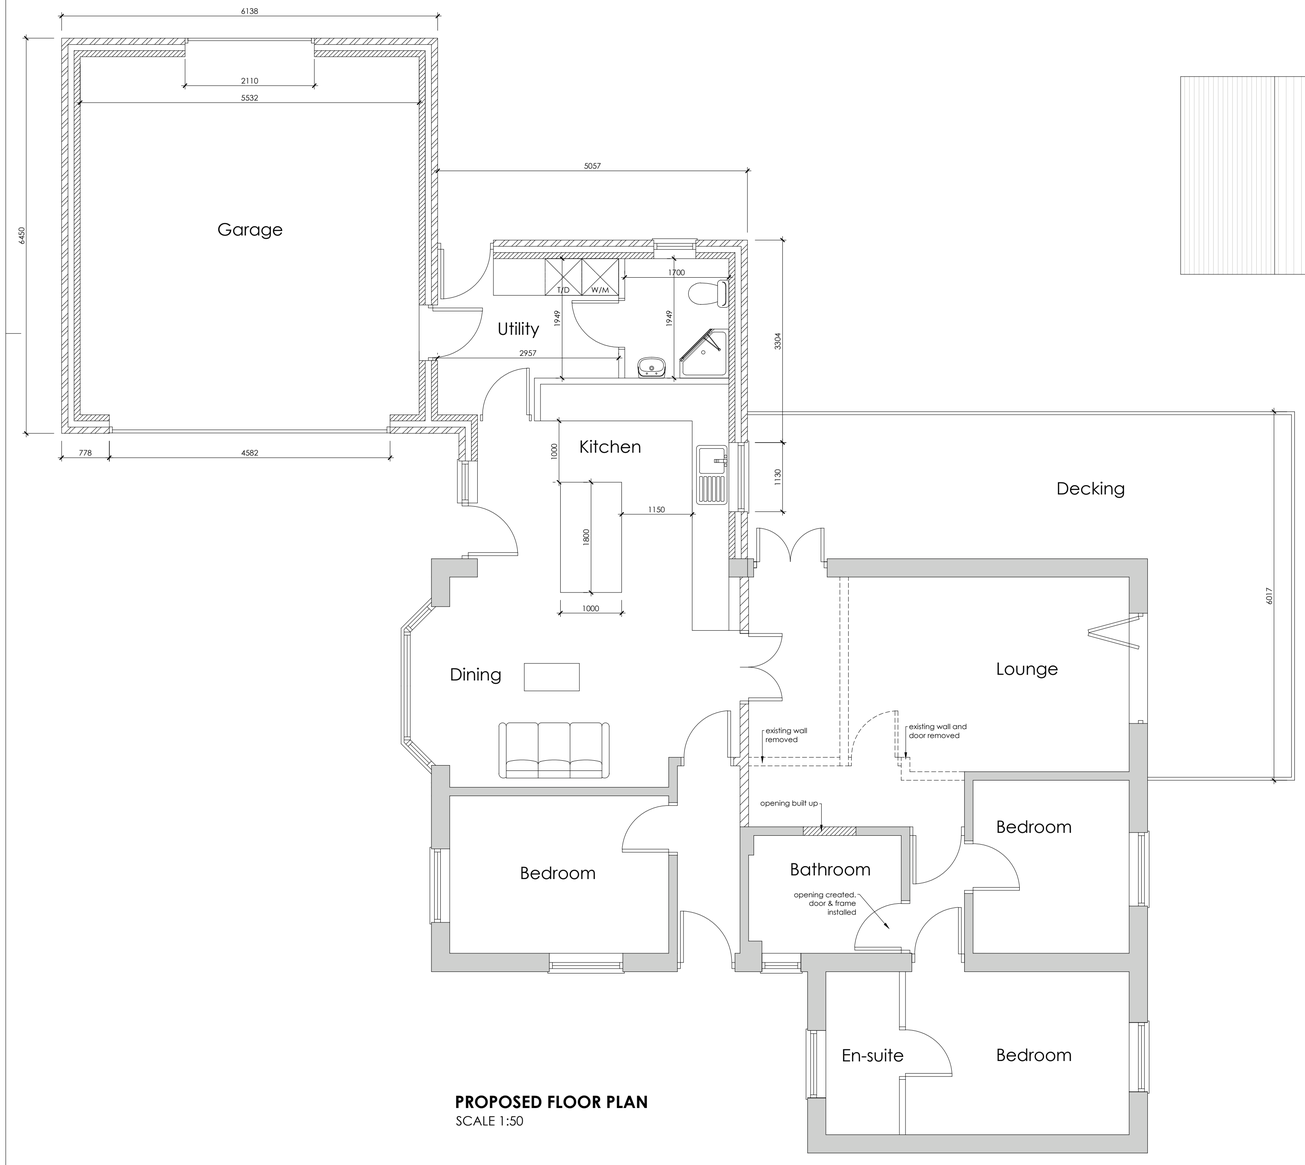

PROPOSED FLOOR PLAN
SCALE 1:50

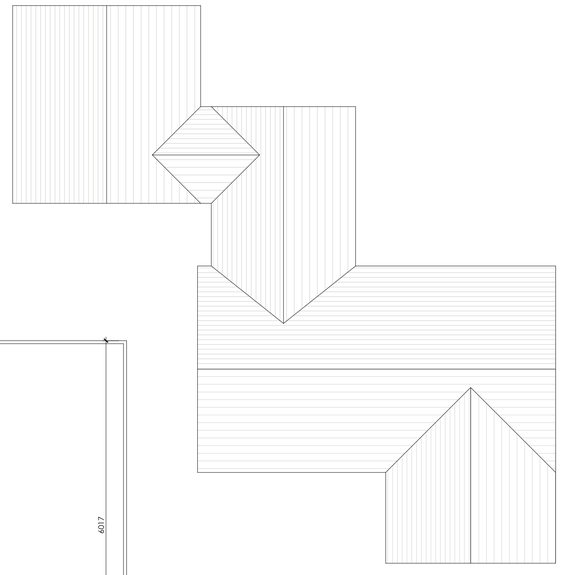

ROOF PLAN
SCALE 1:100

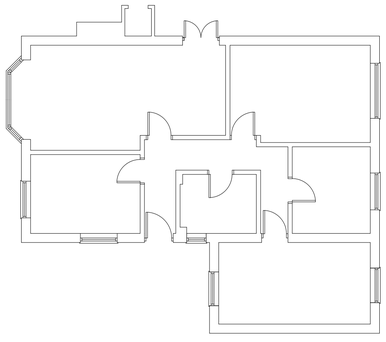

EXISTING FLOOR PLAN
SCALE 1:100



LOCATION PLAN
SCALE 1:1250

White Agus PARTNERSHIP
8 MORSTON BUSINESS PARK,
WHALEY ROAD, BARUGH GREEN,
BARNSLEY.
S75 1HQ
Phone: 01226 208482
Fax: 01226 283030
Email: info@whiteaguspartnership.co.uk
Web: www.whiteaguspartnership.co.uk
ARCHITECTURAL SERVICES AND SURVEYORS

Project.	Client.
PROPOSED EXTENSION AT 32 SHAFTON HALL DRIVE BARNSLEY, S72 8NY	MR P. DENNIS
Drawing Title. PLANS AND ELEVATIONS	Date. DECEMBER 2014 / Scale. 1:50 & 1:100 @ A1
	Ref. 14-094 / Dwg. No. 01 / Rev. D

Date	Suffix	Description
19/03/2015	A	REVISED TO CLIENTS REQUIREMENTS
28/11/2016	B	REVISED TO CLIENTS REQUIREMENTS
04/01/2017	C	REVISED TO CLIENTS REQUIREMENTS
22/02/2017	D	REVISED TO CLIENTS REQUIREMENTS

Date	Suffix	Description