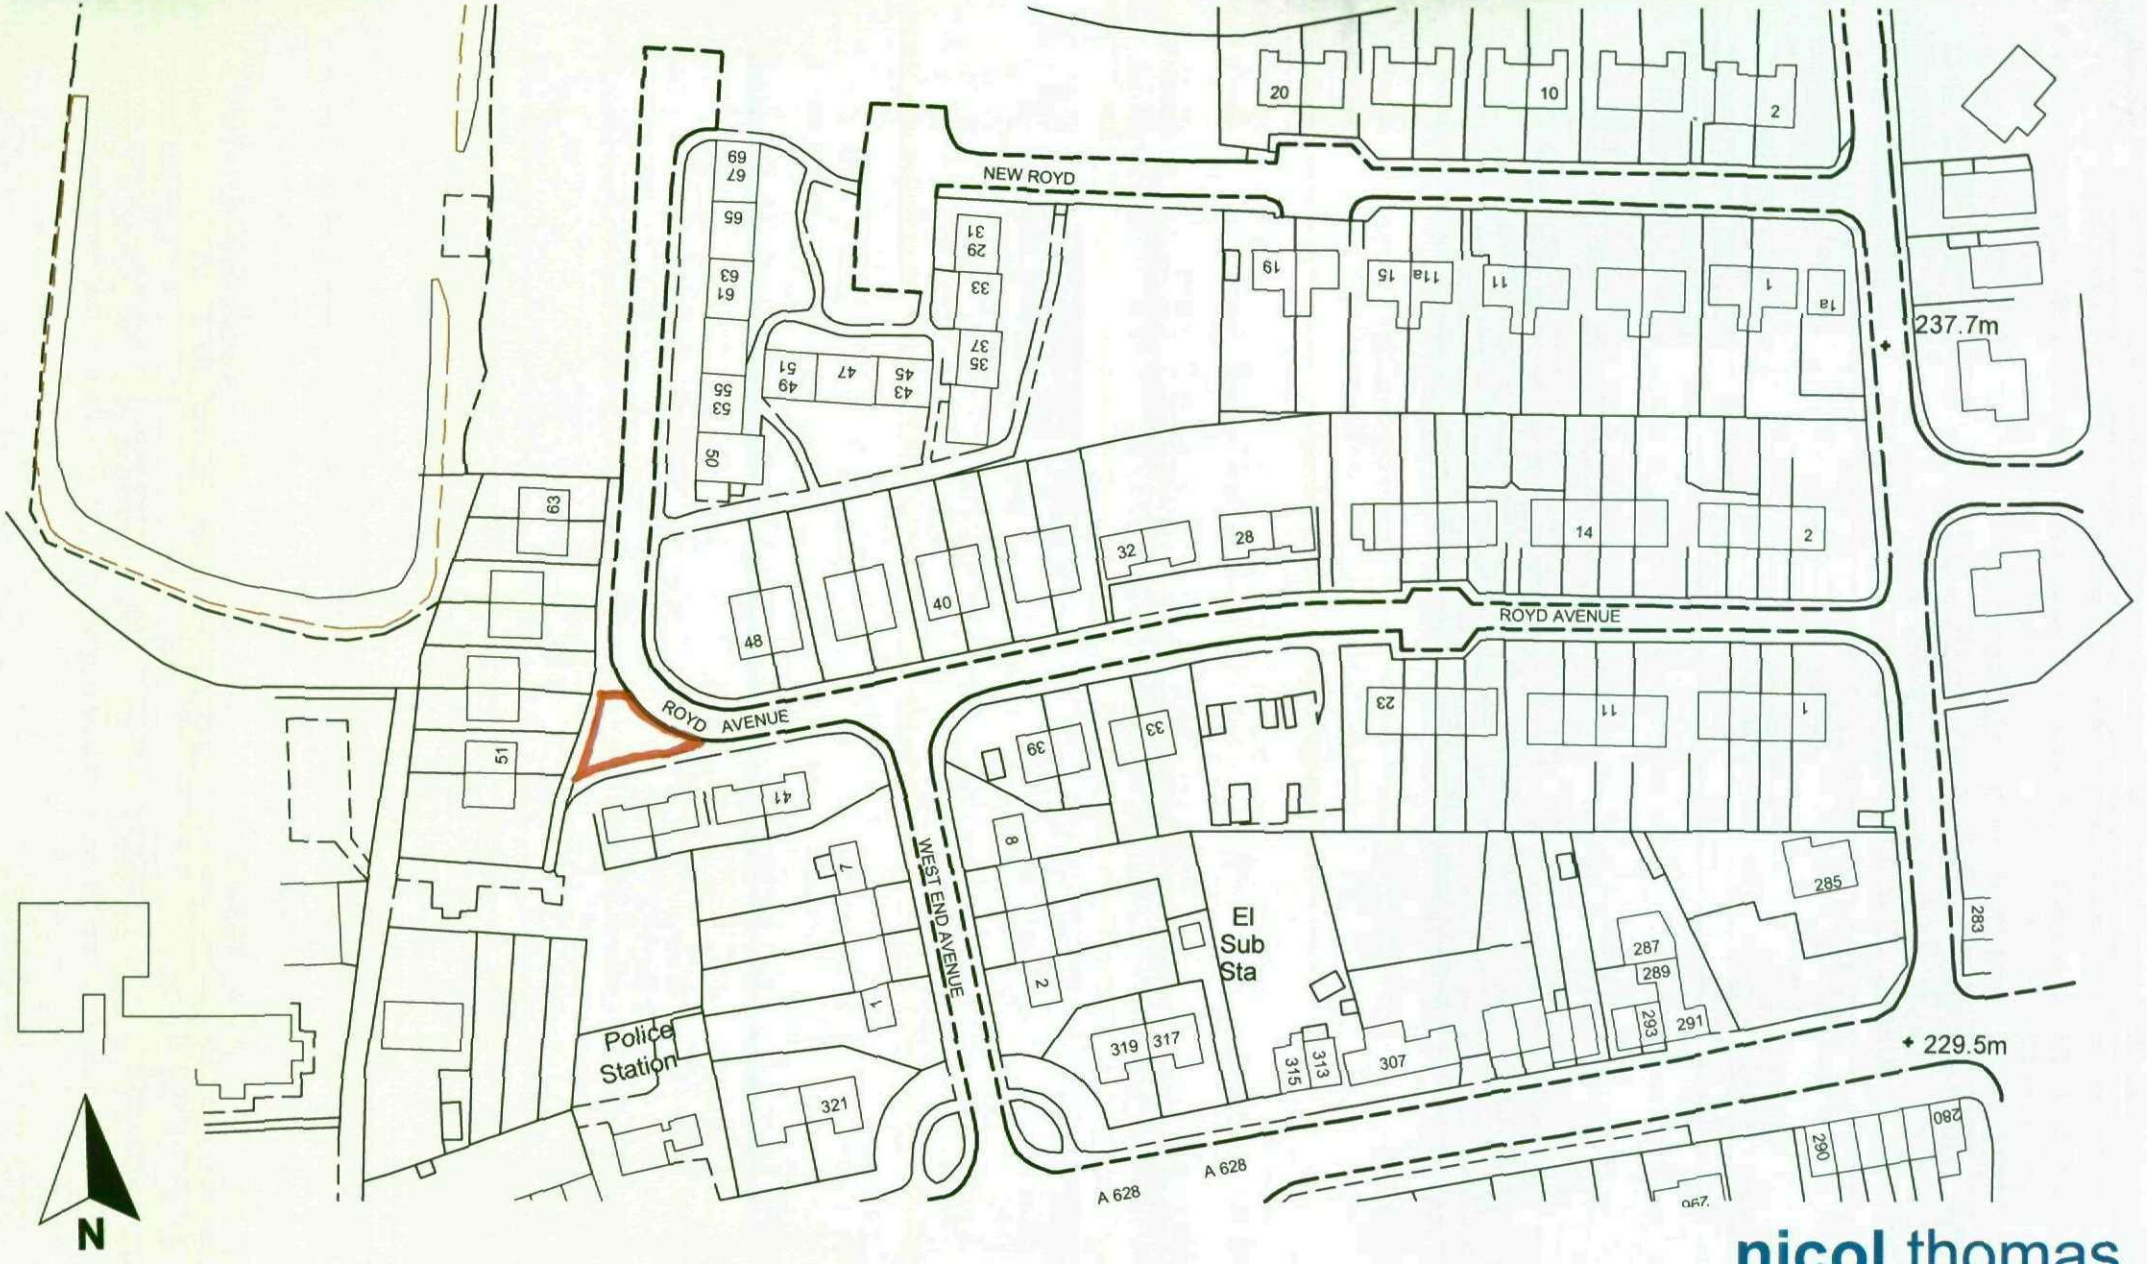


nicol thomas

Revision	Date	Details


nicol thomas
architects project managers construction cost consultants CDM co-ordinators
Registered in England and Wales Reg No 2140639
Quality Assured to BS EN ISO 9001:1994 Certificate Number GB 4723

Heyside House Blackshaw Lane Heyside Royton Oldham OL2 6NS
t:01706 290088 f:01706 290099 e:oldham@nicolthomas.com

Also at Birmingham (Registered office)

Do not scale from this drawing. All dimensions must be checked and verified before preparing production drawings or commencing works. This drawing and its design is the copyright of Nicol Thomas Ltd and may not be reproduced in any form whatsoever without their prior express written consent.

Client:	Equity Housing Group			
Job:	Temporary Parking at Royd Avenue, Penistone			
Drawing title:	Existing Location Plan			
Drawing Number: (Job number)	M3008.02	(PL)	0001	Revision:
Scale:	1:1250 @ A4			
Date:	Aug 09			
Drawn by/ checked by:	RO / GRF			

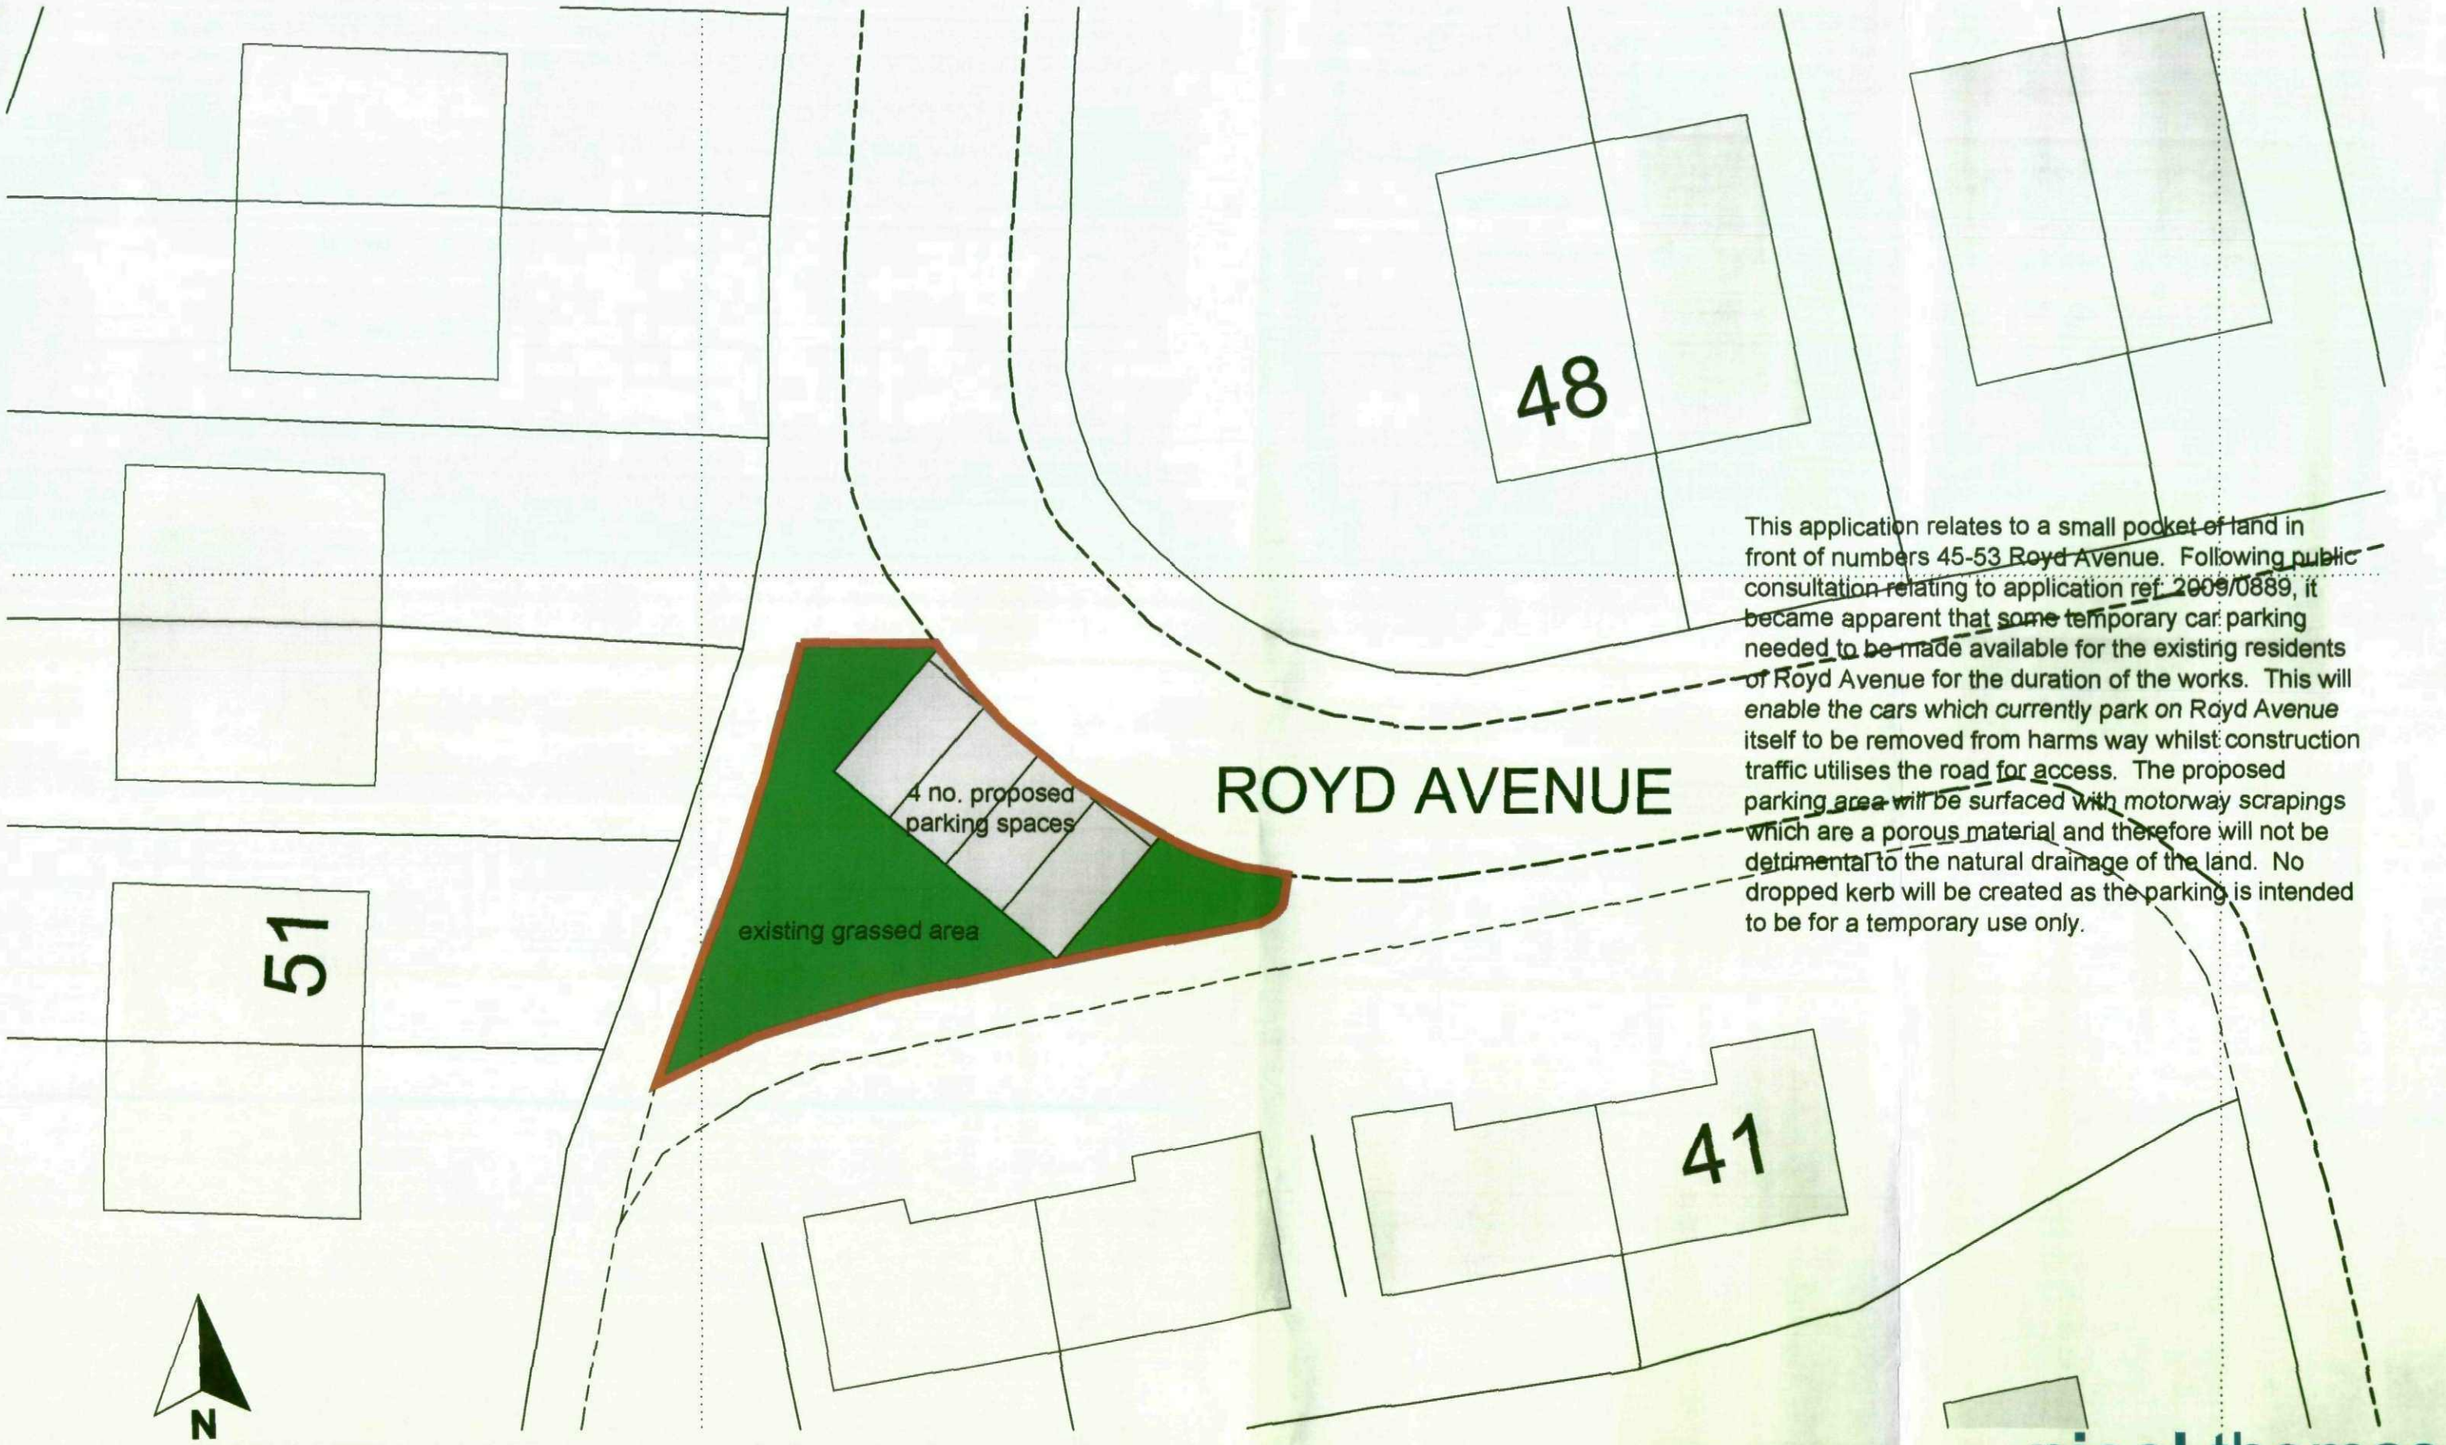

This application relates to a small pocket of land in front of numbers 45-53 Royd Avenue. Following public consultation relating to application ref. 2009/0889, it became apparent that some temporary car parking needed to be made available for the existing residents of Royd Avenue for the duration of the works. This will enable the cars which currently park on Royd Avenue itself to be removed from harms way whilst construction traffic utilises the road for access. The proposed parking area will be surfaced with motorway scrapings which are a porous material and therefore will not be detrimental to the natural drainage of the land. No dropped kerb will be created as the parking is intended to be for a temporary use only.

nicol thomas

Revision	Date	Details

nicol thomas

architects project managers construction cost consultants CDM co-ordinators
Registered in England and Wales. Reg No. 2140639
Quality Assured to BS EN ISO 9001:1994 Certificate Number GB 4723

Heyside House Blackshaw Lane Heyside Royton Oldham OL2 6NS
t:01706 290088 f:01706 290099 e.oldham@nicolthomas.com

Also at Birmingham (Registered office)

Do not scale from this drawing. All dimensions must be checked and verified before preparing production drawings or commencing works. This drawing and its design is the copyright of Nicol Thomas Ltd and may not be reproduced in any form whatsoever *without their prior express written consent.*

Client:	Equity Housing Group			
Job:	Temporary Parking at Royd Avenue, Penistone			
Drawing title:	Proposed Site Plan			
Drawing Number: (Job number)	M3008.02	(PL)	0002	Revision:
Scale:	1:200@A3			
Date:	Aug 09			
Drawn by/ checked by:	RO/GRF			