




SOUTH ELEVATION 1:100

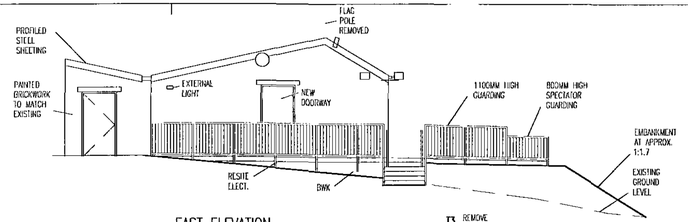


EAST ELEVATION 1:100

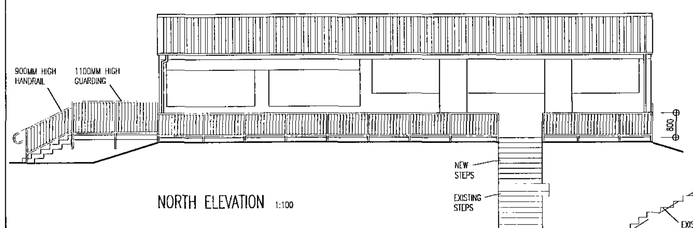


NORTH ELEVATION 1:100

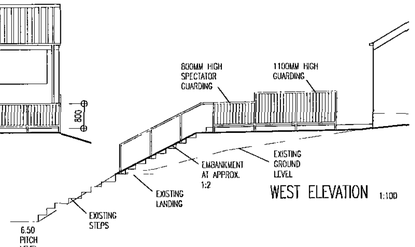

WEST ELEVATION 1:100

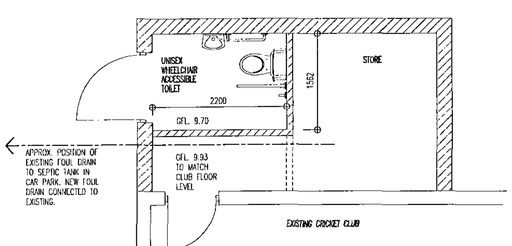

EXTENSION FLOOR PLAN 1:50

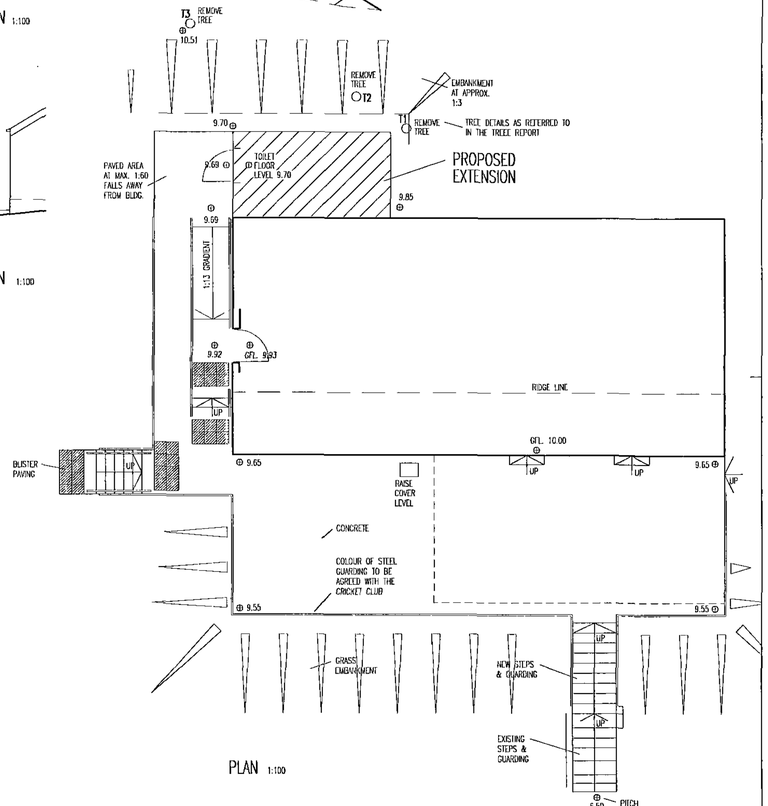

PLAN 1:100

ARCHITECTS
BARNSLEY LEEDS BRADFORD

1. THIS DRAWING AND THE COPYRIGHTS AND PATENTS THEREIN ARE THE PROPERTY OF NUTTALL YARWOOD & PARTNERS LIMITED REGISTERED IN ENGLAND AND WALES No. 4331302 AND MAY BE USED OR REPRODUCED ONLY UNDER CONTRACT.

2. CONTRACTORS AND SUB-CONTRACTORS MUST CHECK AND AGREE ALL DIMENSIONS BEFORE PREPARING SHOP DRAWINGS OR COMMENCING WORK ON SITE.

3. CONTRACTORS ARE RESPONSIBLE FOR NOTIFYING THE ARCHITECT OF ANY DISCREPANCY DISCOVERED ON THIS DRAWING OR BETWEEN THIS DRAWING AND ANY OTHER RELATED DOCUMENT ISSUED UNDER THE STANDARD FORM OF CONTRACT IN RESPECT OF THE WORK.


4. WRITTEN DIMENSIONS ONLY ARE TO BE USED FROM THIS DRAWING. IF IN ANY DOUBT ASK FOR CLARIFICATION.

Notes.


Revisions.					
Date	Suffix	Description	Date	Suffix	Description

NUTTALL YARWOOD & PARTNERS LIMITED
CHARTERED ARCHITECTS
The Grove, High Street, Dodworth, Barnsley, S75 3RS. Tel: 01226 206771 Fax: 01226 200208 e-mail: nyp.barnsley@btconnect.com
120 Main Street, Burley-in-Wharfedale, LS29 7JL. Tel: 01943 864441 Fax: 01943 862300 e-mail: nyp.headoffice@btconnect.com


Project. PROPOSED ALTERATIONS & EXTENSION CRICKET PAVILLION STAINBOROUGH CRICKET CLUB		Client. STAINBOROUGH CRICKET CLUB STAINBOROUGH	
Drawing Title. PLANS, ELEVATIONS		Date. JAN 09	Scale. 1:100
		Ref. 28/5	Dwg. No. P 2 Rev.

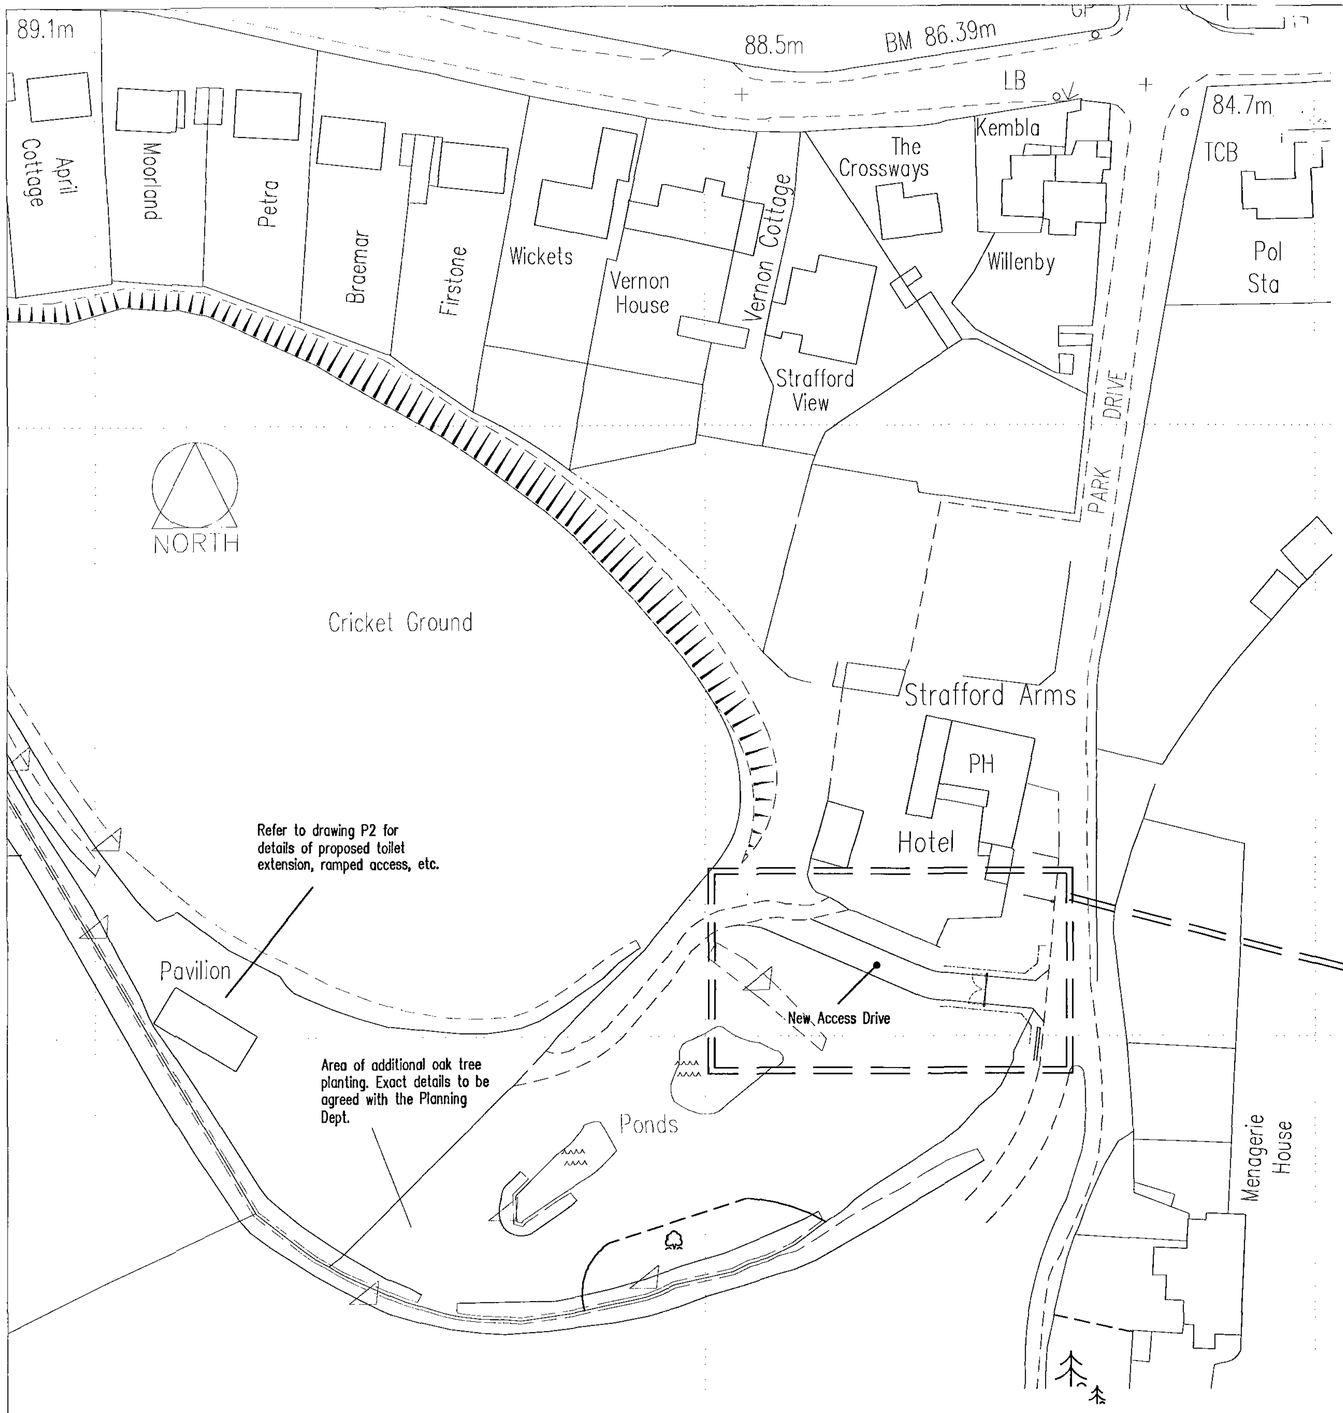


LOCATION PLAN SCALE 1:500

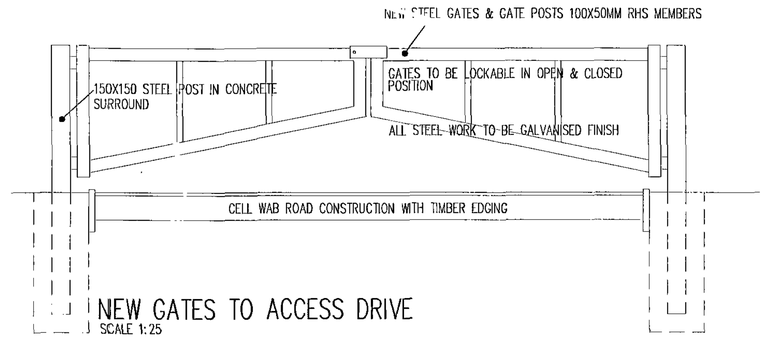

NEW GATES TO ACCESS DRIVE
SCALE 1:25

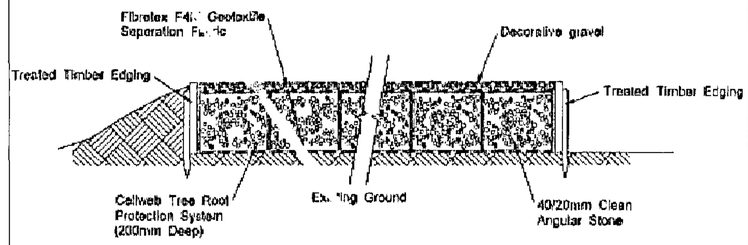

CELL WEB ROAD CONSTRUCTION
SCALE 1:10

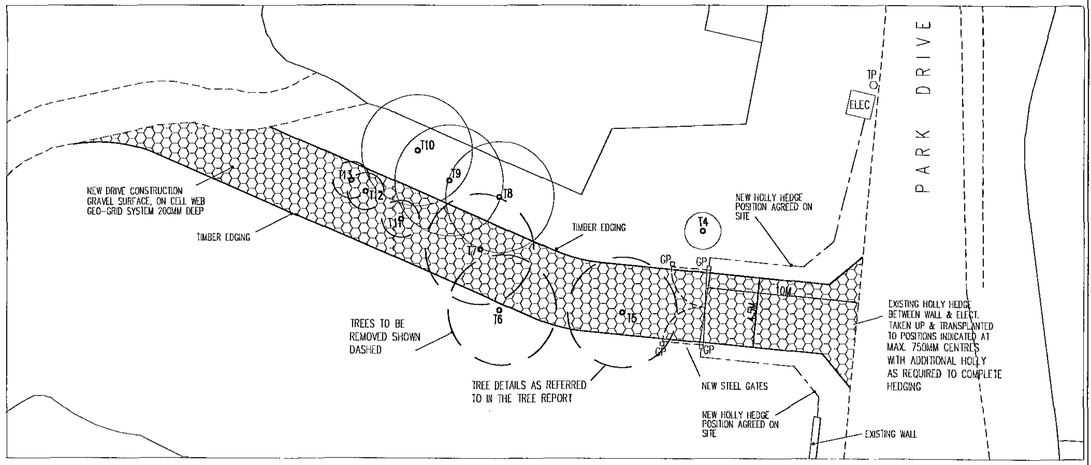

SITE PLAN NEW ACCESS DRIVE
SCALE 1:200

ARCHITECTS
BARNSLEY LEEDS BRADFORD

1. THIS DRAWING AND THE COPYRIGHTS AND PATENTS THEREIN ARE THE PROPERTY OF NUTTALL YARWOOD & PARTNERS LIMITED REGISTERED IN ENGLAND AND WALES No. 4631336 AND MAY BE USED OR REPRODUCED ONLY UNDER CONTRACT.

2. CONTRACTORS AND SUB-CONTRACTORS MUST CHECK AND AGREE ALL DIMENSIONS BEFORE PREPARING SHOP DRAWINGS OR COMMENCING WORK ON SITE

3. CONTRACTORS ARE RESPONSIBLE FOR INFORMING THE ARCHITECT OF ANY DISCREPANCY DISCOVERED ON THIS DRAWING OR BETWEEN THIS DRAWING AND ANY OTHER RELATED DOCUMENT ISSUED UNDER THE STANDARD FORM OF CONTRACT IN RESPECT OF THE WORK.

4. WRITTEN DIMENSIONS ONLY ARE TO BE USED FROM THIS DRAWING. IF IN ANY DOUBT ASK FOR CLARIFICATION.

Notes.

Revisions.

Date	Suffix	Description	Date	Suffix	Description

NUTTALL YARWOOD & PARTNERS LIMITED
CHARTERED ARCHITECTS
The Grove, High Street, Dodworth, Barnsley, S75 3RQ. Tel: 01226 206771. Fax: 01226 200989. E-mail: nyp.barnsley@btconnect.com
120 Main Street, Burley-in-Wharfedale, LS29 7JX. Tel: 01943 864441. Fax: 01943 862300. E-mail: nyp.bradford@btconnect.com

Project. PROPOSED NEW ACCESS DRIVE STAINBOROUGH CRICKET CLUB	Client. STAINBOROUGH CRICKET CLUB		
Drawing Title. PROPOSED ACCESS LAYOUT	Date. FEB 2009	Scale. A1.	
	Ref. 28/05	Dwg. No. P 1	Rev.