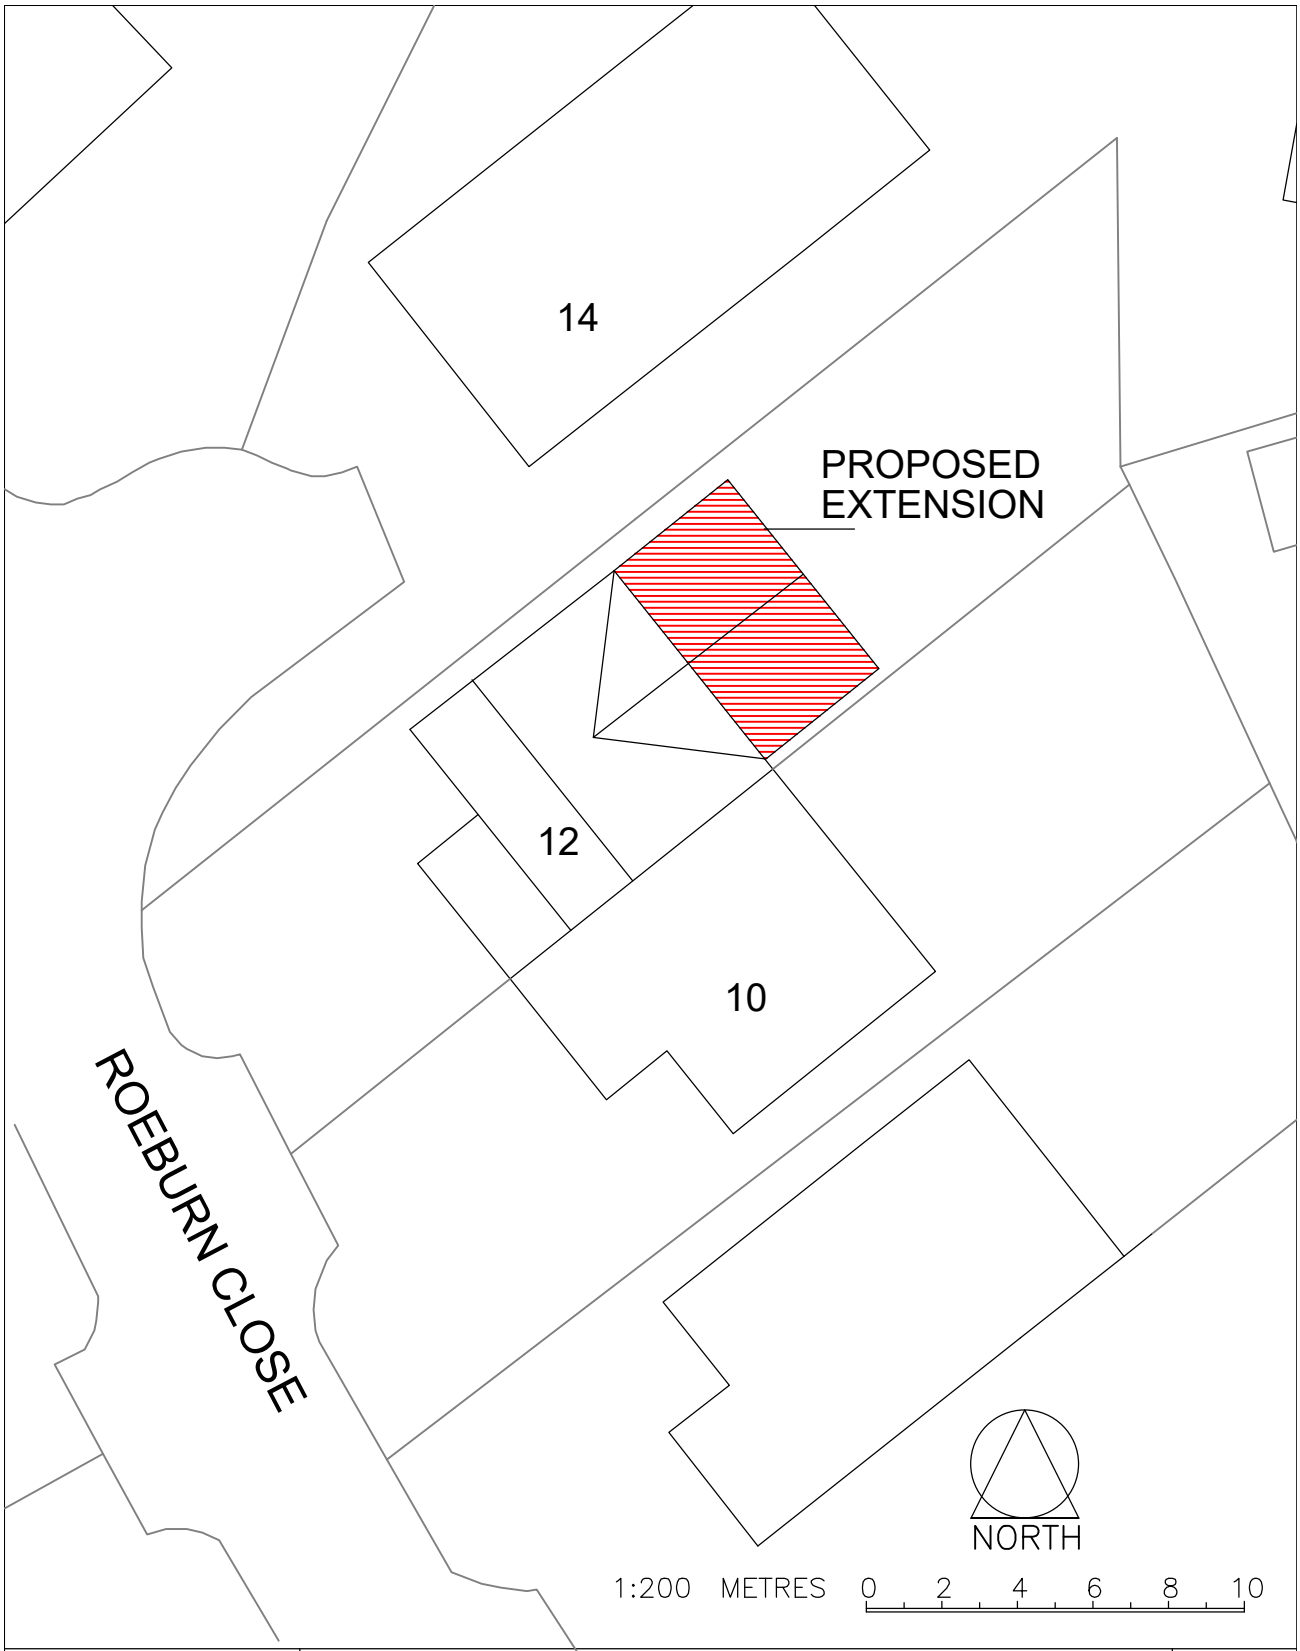


NYP ARCHITECTURAL SERVICES
BARNSLEY BIC, INNOVATION WAY, BARNSLEY S75 1JL. Tel: 01226 200989.
E-mail : scott@nypas.co.uk / stephen@nypas.co.uk

Project. 12 ROEBURN CLOSE STAINCROSS BARNSLEY	Client.
Drawing Title. SITE PLAN	Date. JUNE 2020 / Scale. 1:200 @ A4
	Ref. 101-50 / Dwg. No. 03 / Rev.

SHEET SIZE A4