
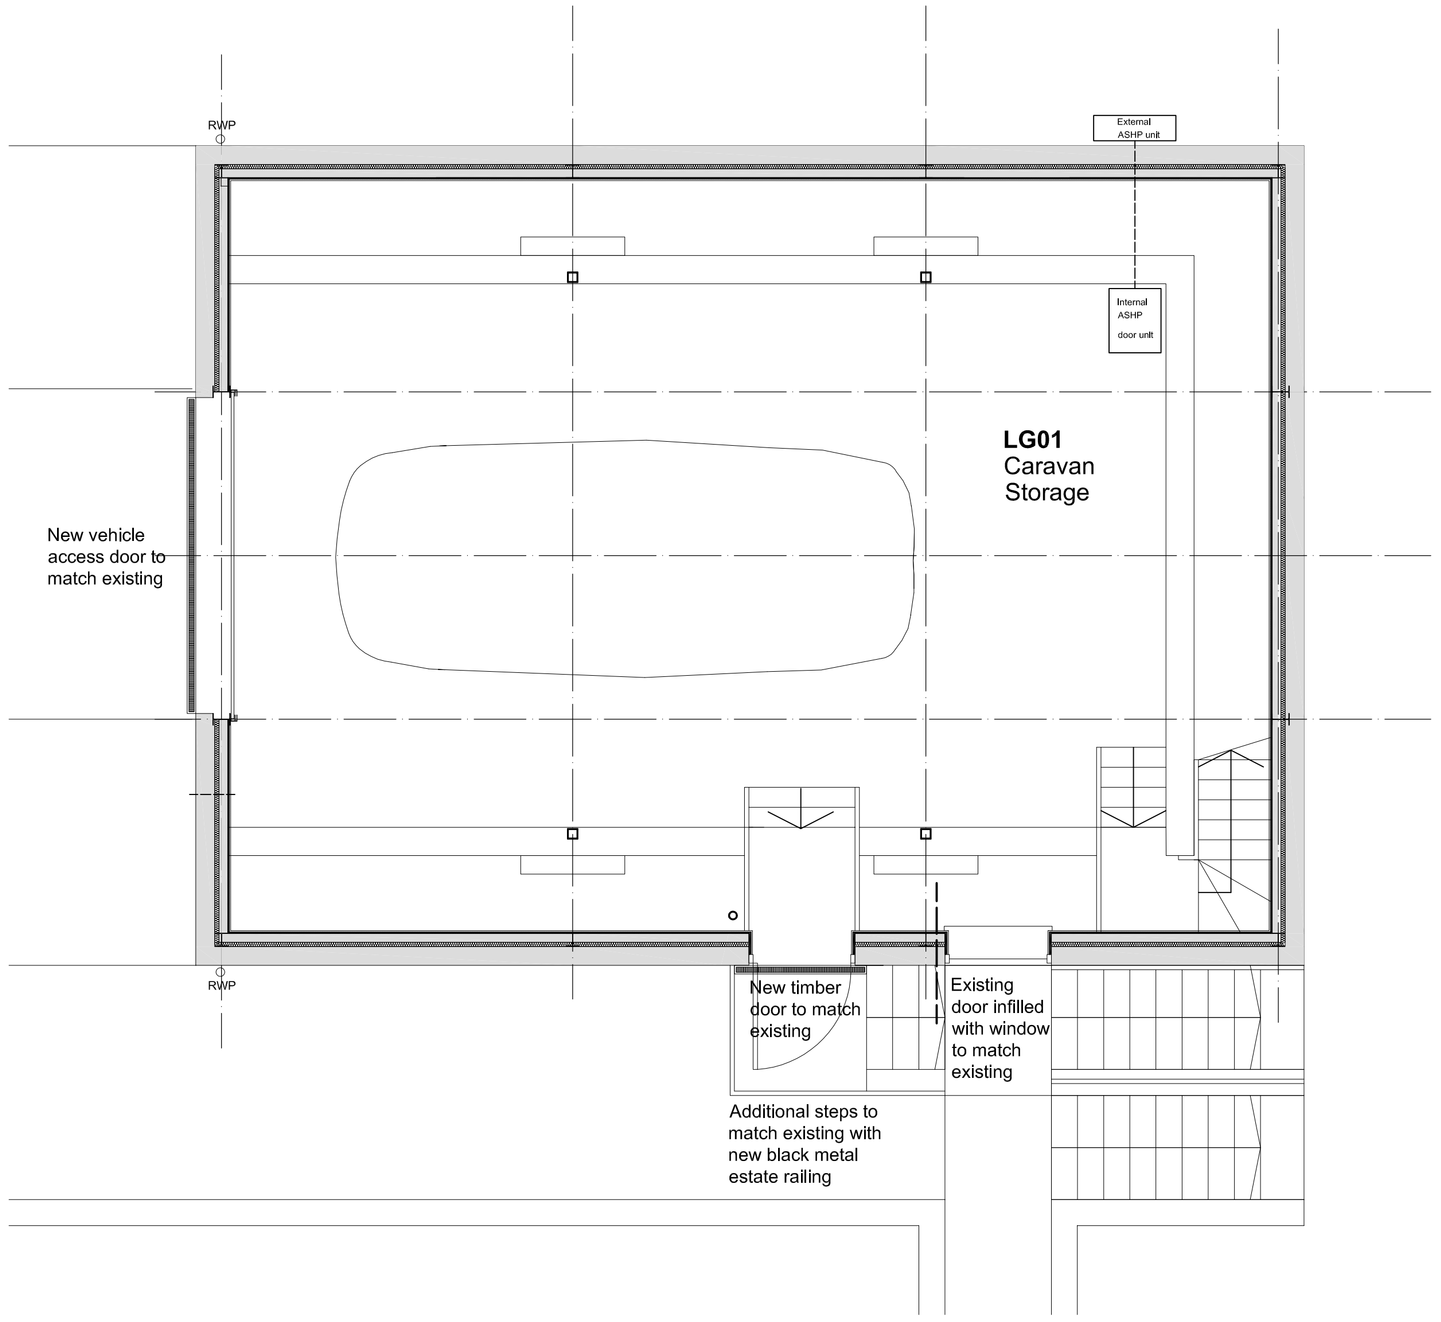



Ground floor plan as proposed

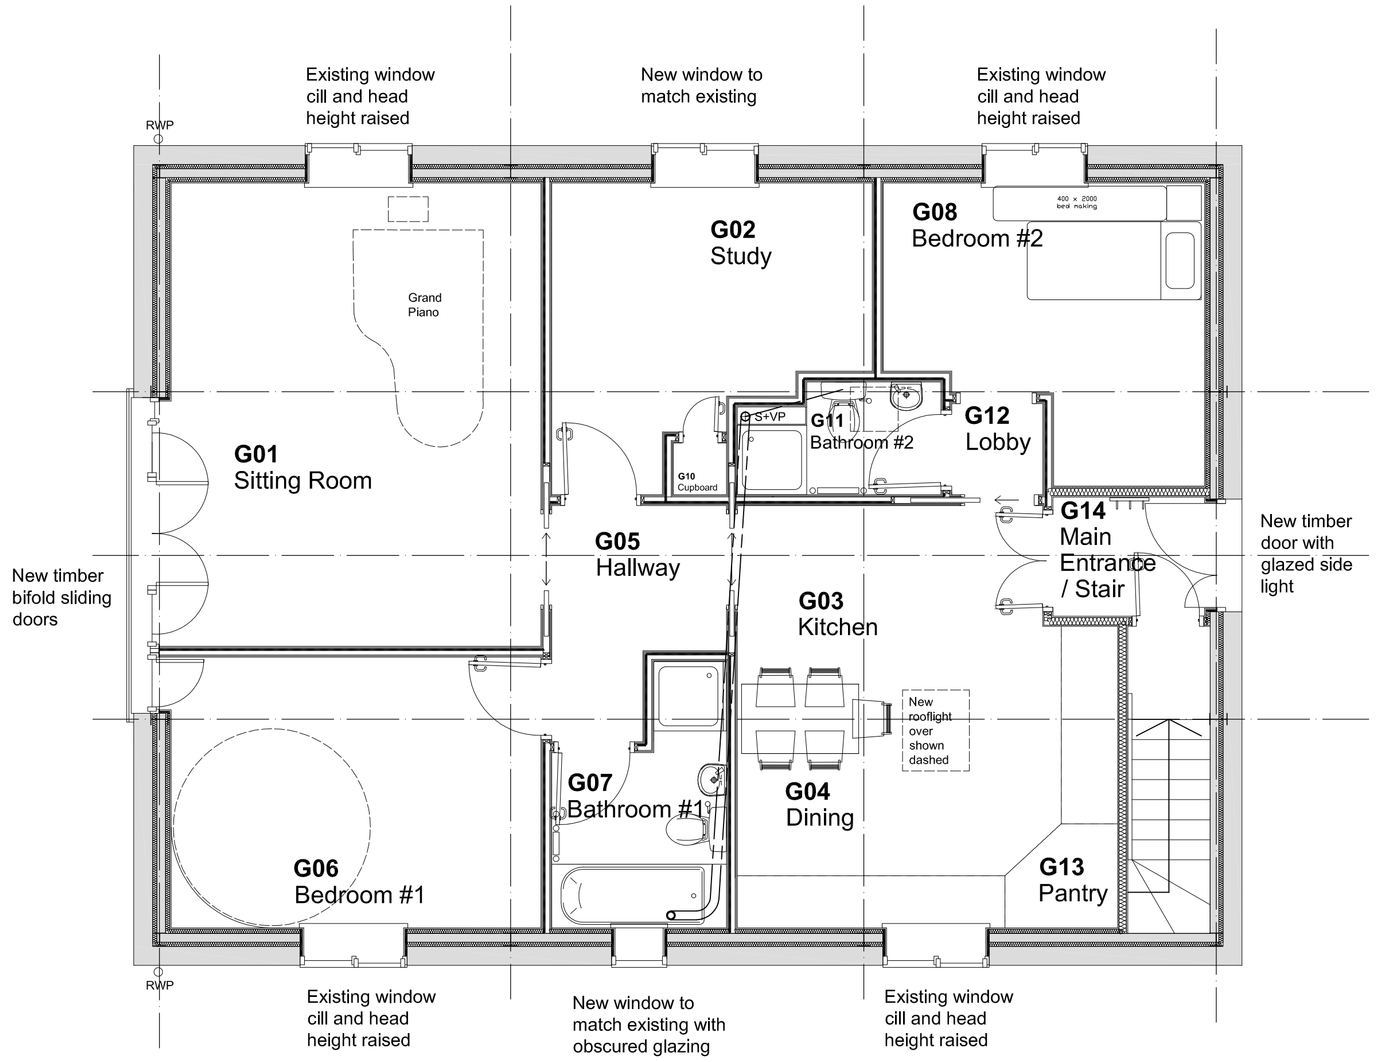


Mezzanine plan as proposed

Robin Ashley Architects

Hawk Works
105 Mary Street
Sheffield S1 4RT
t: 0114 258 7450
e: contact@raarchitects.co.uk
www.raarchitects.co.uk

| | |
|---|---|
| project: | Change of use<br>Rock House Farm |
| client: | Mr + Mrs Austin |
| drawing: | Plans as proposed |
| drawing number: | 15-001-35 |
| revision: | A (12-06-17) |
| date: | March 2016 |
| scale: | 1:50 |
| original size: | A1 |
| issue: | Approval |
| drawn: | DJU |
| checked: | |

this drawing may be scaled only for the purposes of planning approval
check all dimensions on site + refer all queries prior to carrying out work
this drawing is to be used only for the purposes for which it is issued
© **robin ashley architects LLP**
registered in england + wales, number OC310 421

MADE IN SHEFFIELD