


EXISTING FRONT ELEVATION 1:100



EXISTING SHOPFRONT 1



EXISTING SHOPFRONT 2

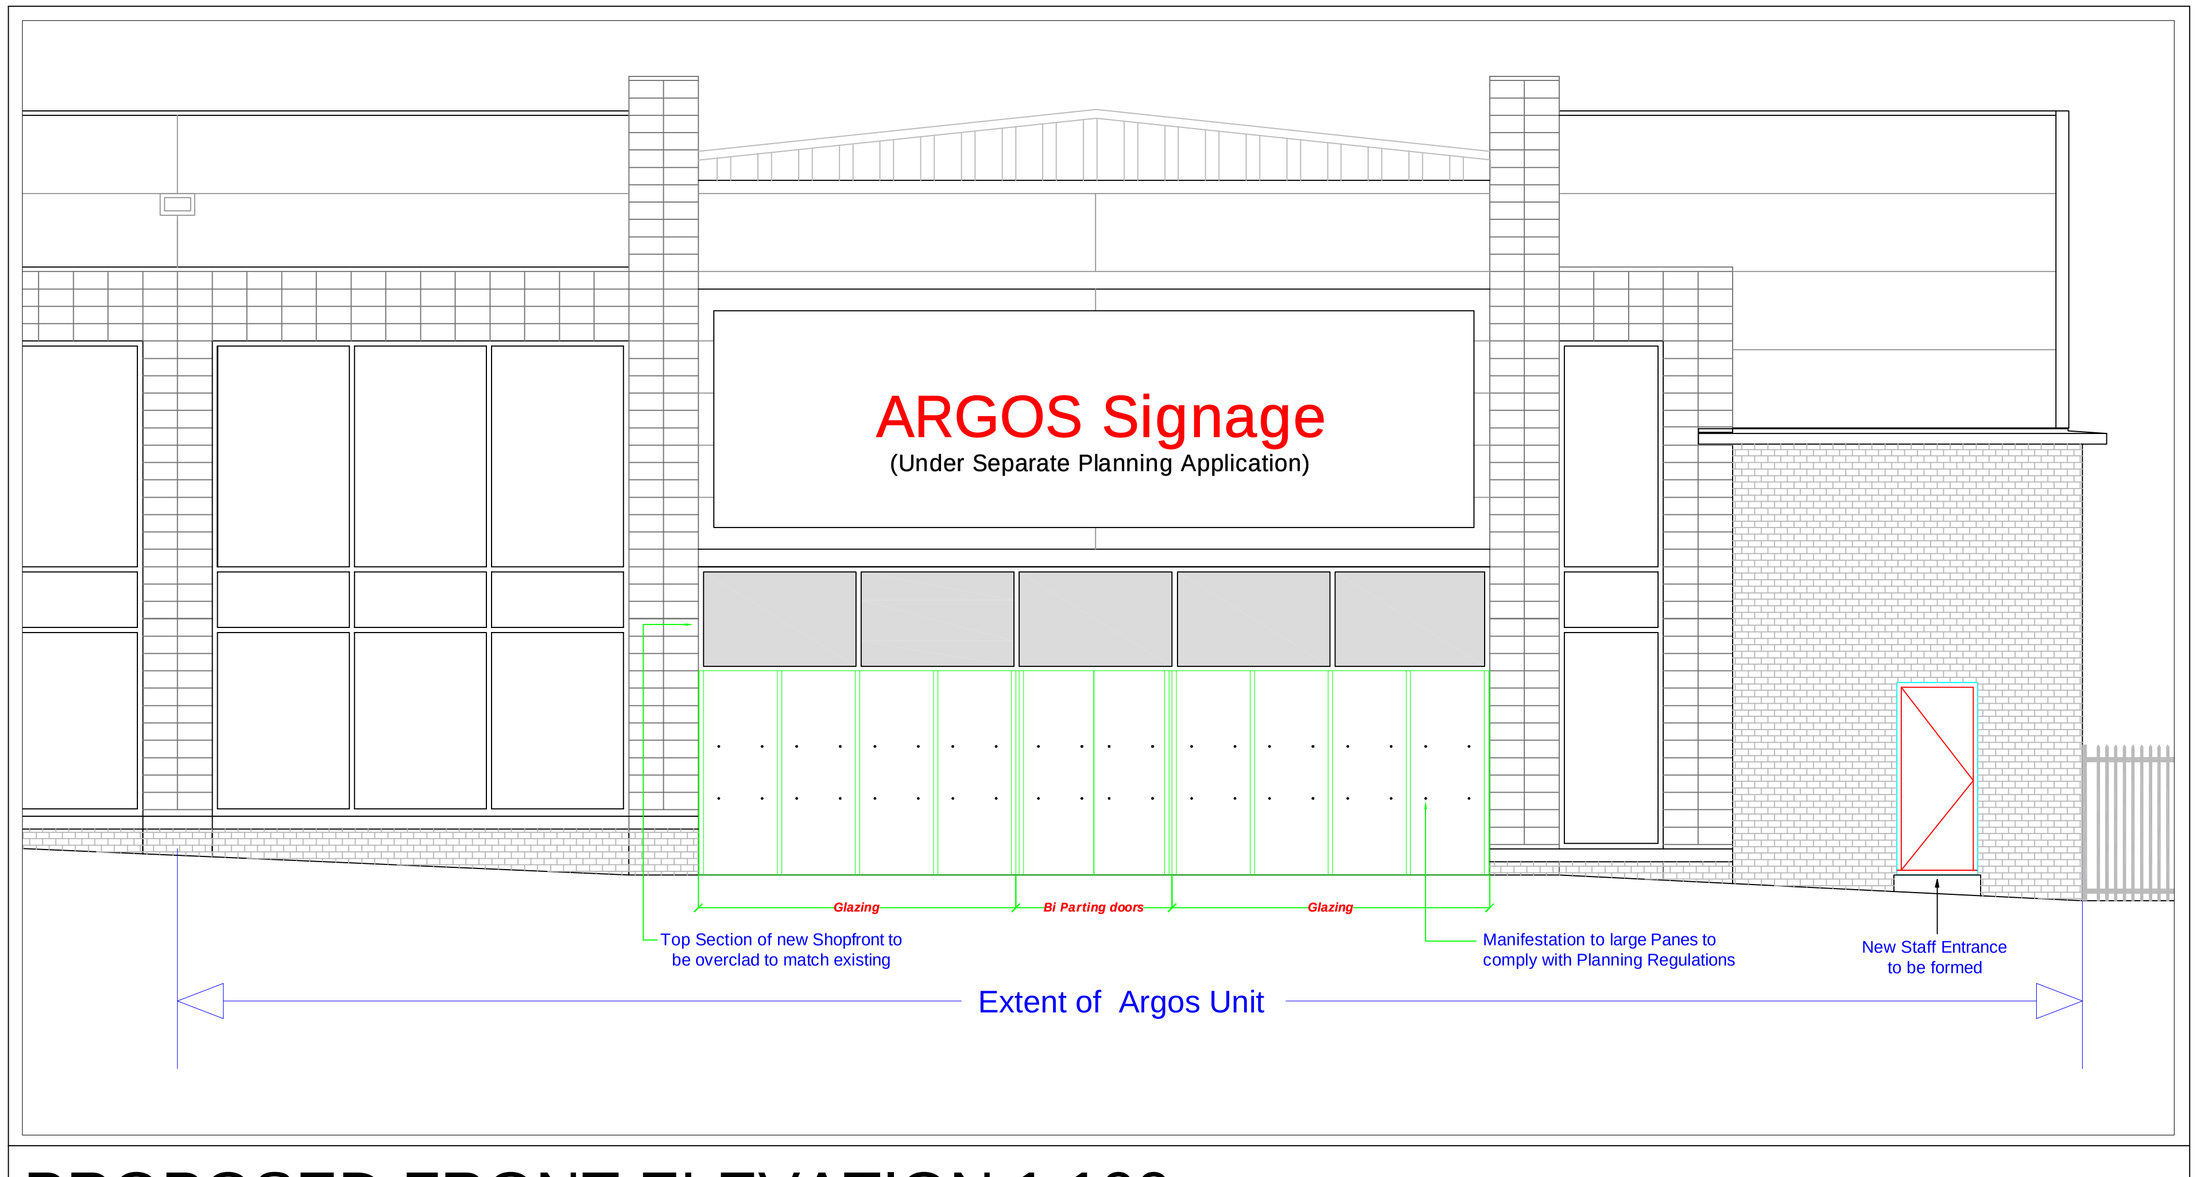

PROPOSED FRONT ELEVATION 1:100

DO NOT SCALE FROM THIS DRAWING

A1

All dimensions to be verified on site and report any discrepencies in writing to Styles & Wood before proceeding with work. All dimensions should read from those values stated in text, on the drawing.

All area dimensions are approximate and can only be verified by a detailed survey of the completed building. Any decisions to be made on the basis of area information shown on this drawing, should include allowances for the increases and decreases inherent in the design development and building processes.

SCALE
1/100 @ A1

0 1m 5m 10m

Rev	Date	Amendment	
–	15.06.09	DRAWING ISSUED FOR INFORMATION	AB

Title

ARGOS
UNIT 4, PEEL CENTRE RETAIL PARK,
HARBOROUGH HILL ROAD,
BARNSLEY

S&W STOREPLANNING

Aspect House, Manchester Road,
Altrincham, Cheshire, WA14 5PG

t: +44 0 161 926 6000
f: +44 0 161 926 6001
www.stylesandwood.co.uk

Drawing

EXISTING AND PROPOSED SHOPFRONT

Scale @ A1	Date	Drawn By	Authorised
SEE PLANS	15.06.2009	AB	N.O.

Status

PLANNING

Drawing No.	Rev
D9017–2008–002	–