
1) This drawing and the design and details depicted thereon are the copyright of Peter Dimberline Chartered Architect.
2) All dimensions on this drawing are to be checked by the Contractor and any discrepancies are to be reported to the Architect.
3) Do not scale critical dimensions off this drawing.
4) Contractor to ensure that all Health & Safety requirements (CDM Regulations) in relation to this project will be complied with.

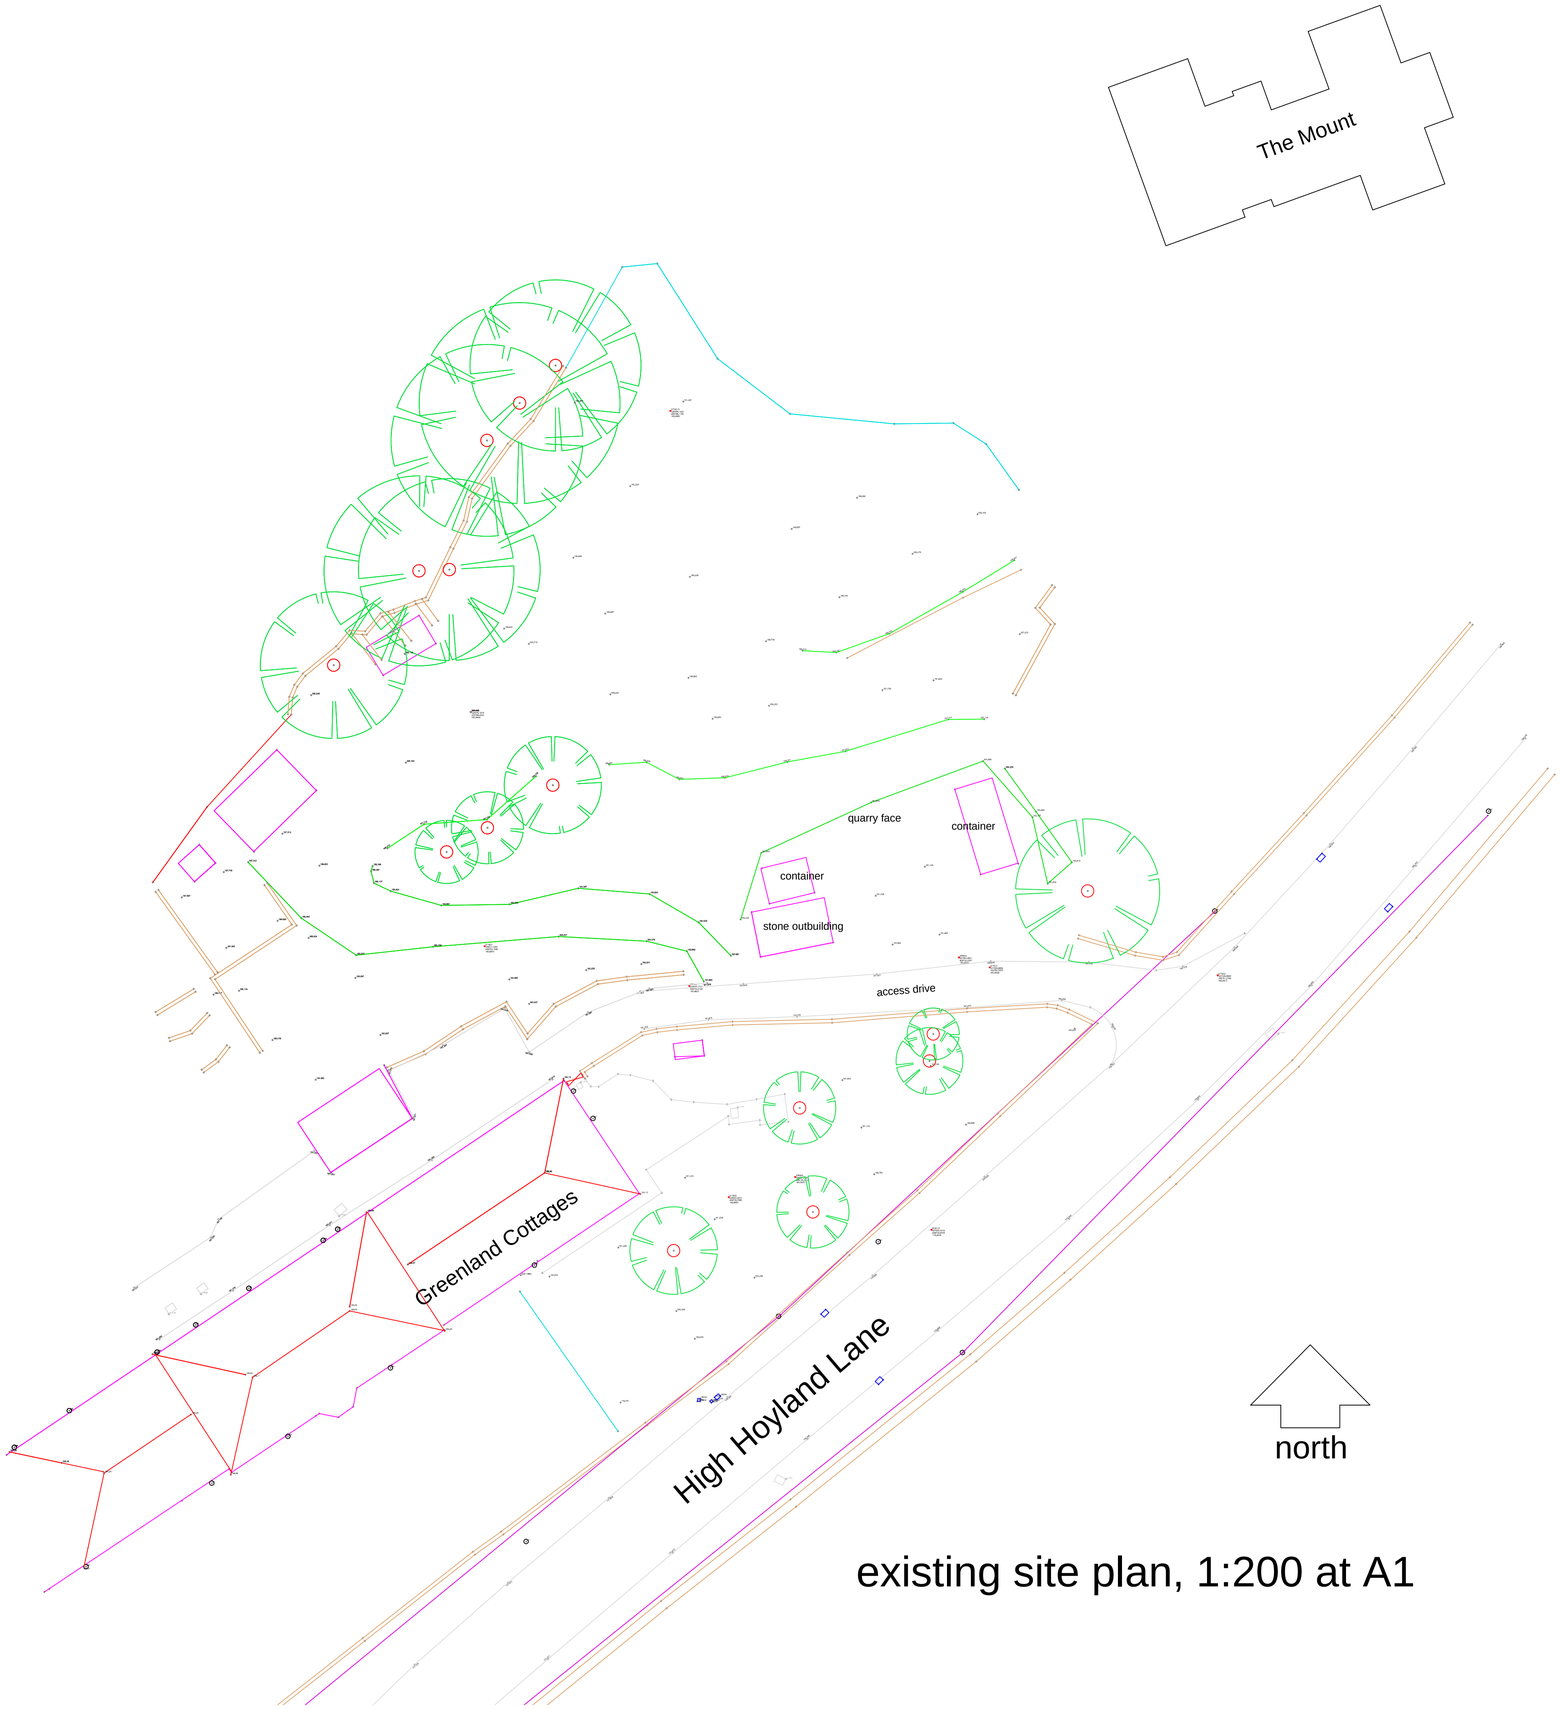

existing site plan, 1:200 at A1

REVISIONS

PETER DIMBERLINE Dip Arch, RIBA
CHARTERED ARCHITECT

2 TIPSEY COURT, STAINCROSS
BARNSLEY, S75 6FZ

tel/fax (01226) 390947
email: pdimberline@tiscali.co.uk

CLIENT
Mr S Warsop

PROJECT
Proposed Eco-dwelling built into former quarry

LOCATION
'ITHACA'
Site to the rear of Greenland Cottages
High Hoyland Lane, High Hoyland, Barnsley

DRAWING
Existing topographical site plan

SCALES 1:200 at A1 DATE Jan' 21

DRWG No. 2016/07/01 DRAWN BY PD

REV.