




Ground Floor Plan 1:50

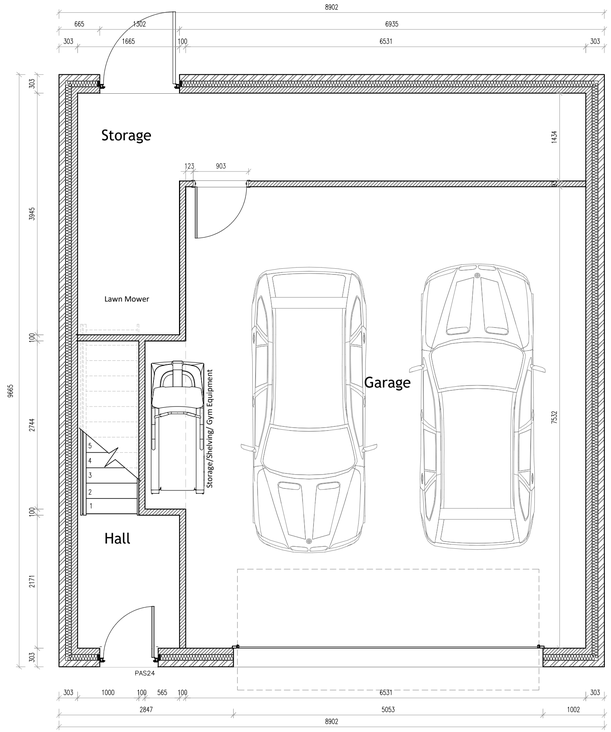

Front Elevation 1:50

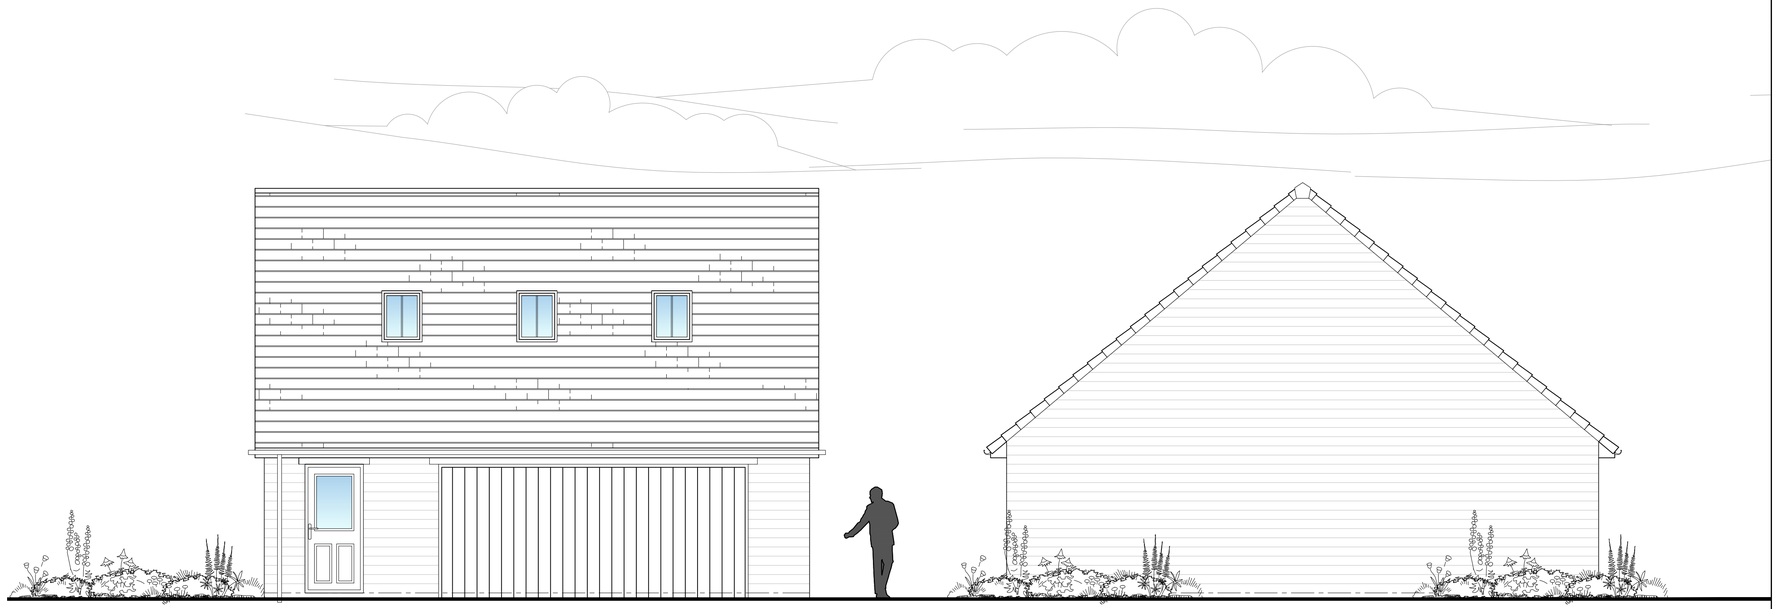

Side Elevation 1:50

Historic Wall Stone to External Facade to Match Existing

Front Roof Window Lights to be genuine low profile conservation style roof lights Velux FK06 (660x1180mm) or similar, with (RAL 9005) black framing, single vertical divider and low provide.

Rear Roof Window Lights to be genuine low profile conservation style roof lights Velux UK04 (1340x980mm) or similar, with (RAL 9005) black framing, single vertical divider and low provide


Roof Covering shall be natural stone roof slates, laid in diminishing course

Gutter/Downpipes to be seamless aluminium ogee section on rise and fall brackets with circular rainwater pipes


White Entrance door

Aluminum garage doors

Aluminum windows throughout

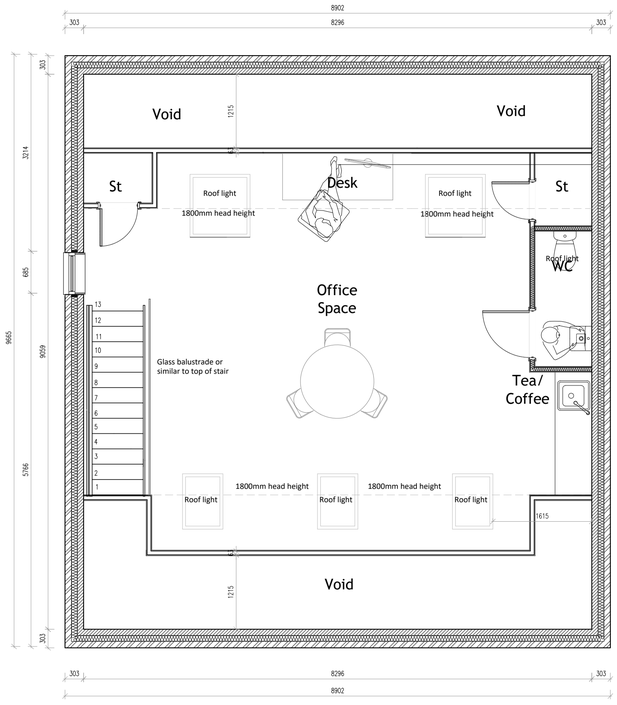


First Floor Plan 1:50

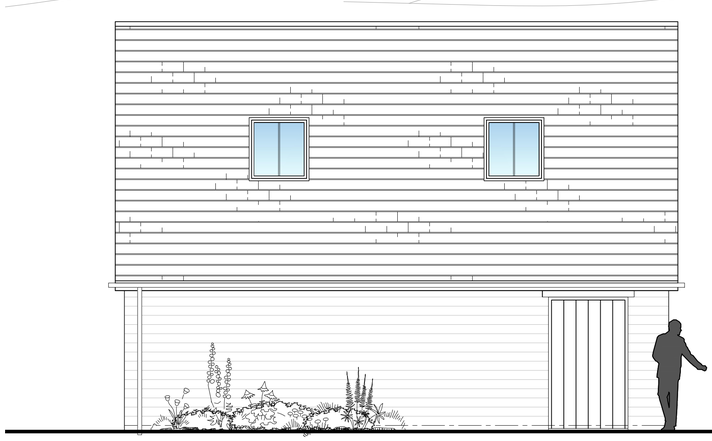

Rear Elevation 1:50



Side Elevation 1:50

1:50
1m 0 1m 2m 3m 4m 5m

| Rev | Details | Date | By | Chk |
|---|---|---|---|---|
| A | Roof Light sizes chonged | 21/12/20 | JB | H51 |

| | | | |
|---|---|---|---|
| DATE | 23.09.20 | DRAWN | H51 |
| SCALE | 1:50 @ A1 | CHK | H51 |

Silkstone Common
BARNSLEY, S75 4RA

PROPOSED PLANS & ELEVATIONS

| Dwg No | H51-SC-003 | Rev A |
|---|---|---|

HIVE