Frosted blips placed on open glazing at 1000mm and 1500mm height from internal floor level.

Door to be coloured Grey RAL 7037 with a White vinyl manifestation on inside edge to comply with DDA where stipulated.

New internally illuminated box fascia with "Tesco Express" fret cut lettering . Colour to be Pantone 2955C with 20mm woodtex trim added on top and sides and 125mm woodtex strip at base.

SIGN 2

Building to be painted Lightstone BS10B17.

Building to be painted Lightstone BS10B17.

All doors and glazing frames to be Grey RAL 7037.

Plain frosting to be applied externally up to full ht from FFL to hide ATM room.

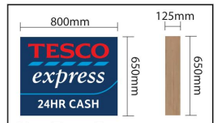

New Tesco Express projecting sign, lettering internally illuminated only.

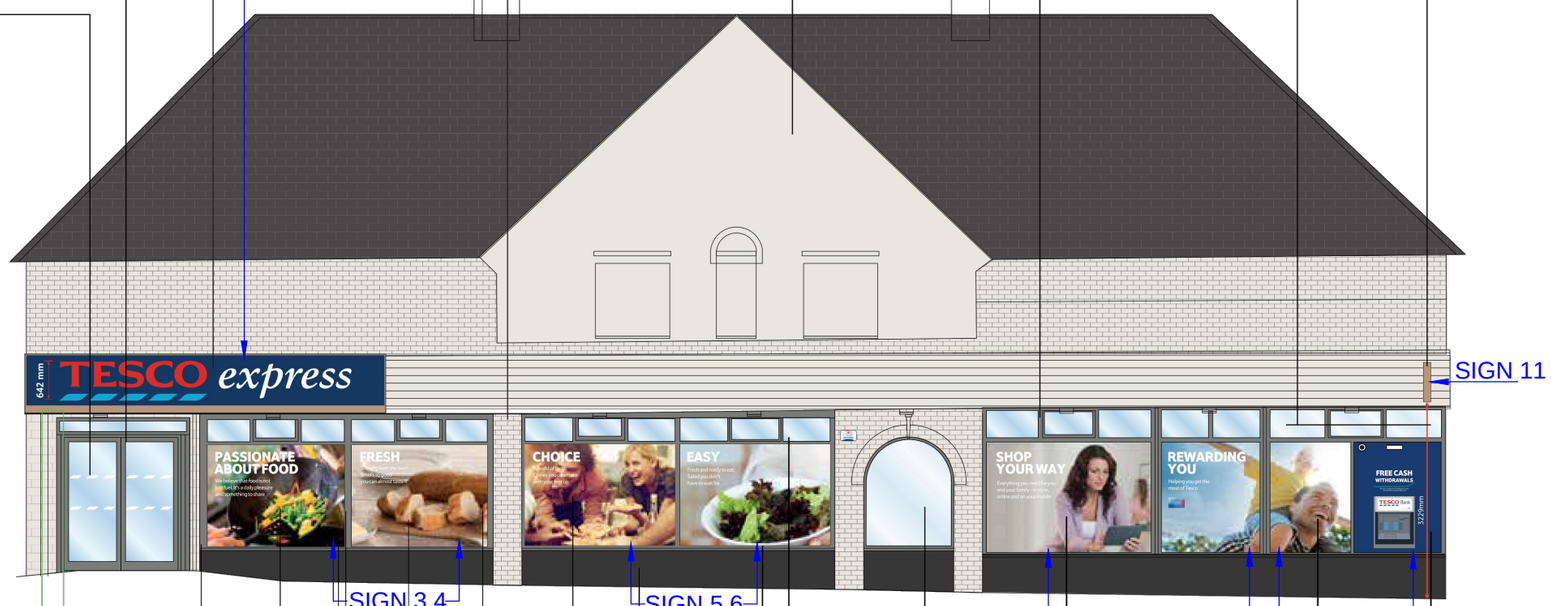

SIGN 11

SIGN 1

SIGN 3,4

SIGN 5,6

SIGN 7

SIGN 8,9

SIGN 10

A5, No Smoking dibond panel installed externally.

600mm
1300mm
HELLO
Welcome to
We're open
6am to 11pm
Click+Collect
Lottery
Mobile Top Up
Bakery

Front

Dibond welcome directory to be installed.
Note : Directory for Information purposes only and not for manufacture.

Window graphics applied internally up to full ht from FFL with cream block out vinyl on reverse Graphic to receive vandal proof protection.
Note: Existing vinyls to be removed.

Stall raisers to be repainted black.

Existing vinyls to be removed from all top windows.

Plain frosting to be applied externally up to full ht from FFL to hide wall.

Window graphics applied internally up to full ht from FFL with cream block out vinyl on reverse Graphic to receive vandal proof protection.
Note: Existing vinyls to be removed from all top windows and glazings.

ATM surround to be Pantone 2955 C , with Free Cash message, existing camera & light to be retained and relamped.

Proposed Front Elevation
Scale 1:100

0 1 2 3 4 5 10
Meters

People & Space Limited
Architecture - Planning - Urban Design

Email: info@peopleandspace.co.uk
www.peopleandspace.co.uk

This drawing is for PLANNING only
NOT for Construction. Do Not Scale.
Copyright of People & Space Limited

Key:

Rev.	Notes	Date

Client's Name
Tesco Stores Ltd.

Project Name
Tesco Express
105 - 109 Furlong Road, Bolton on Dearne
Rotherham, South Yorkshire, S63 8HB

Drawing Title
Proposed signage details
Front Elevation

Purpose	For Planning
Project number	B441
Date	April 2017
Drawn by	MBR
Checked by	BAL
Drawing Number	B441_002
Scale @ A3	1:100