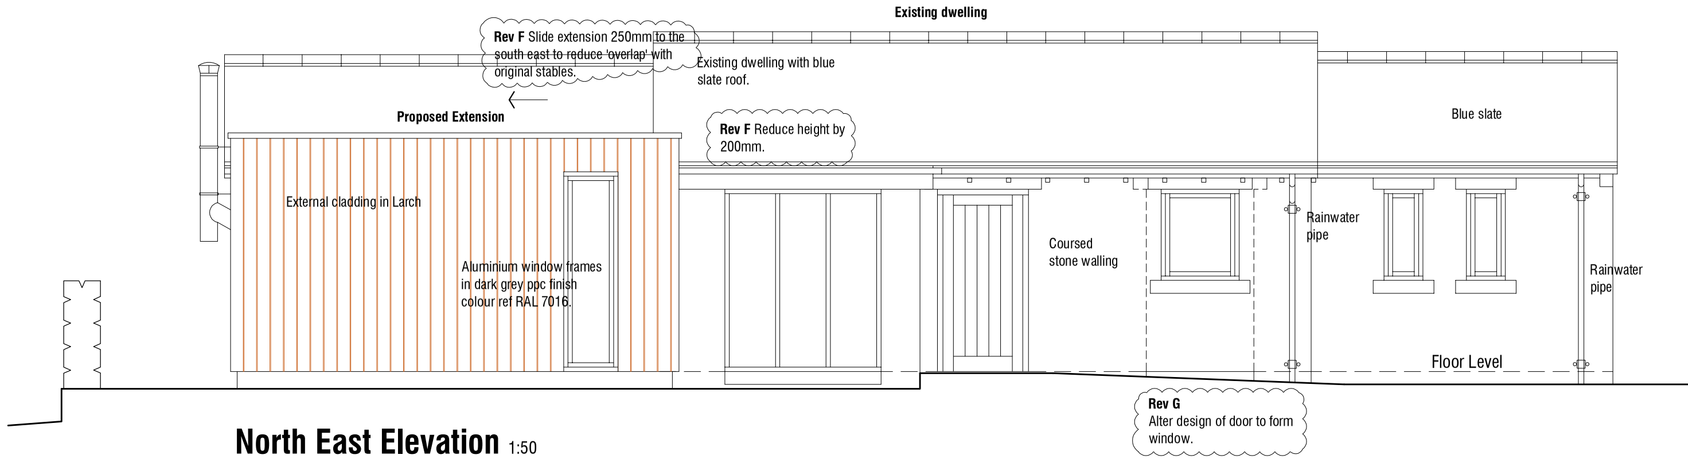

North East Elevation 1:50

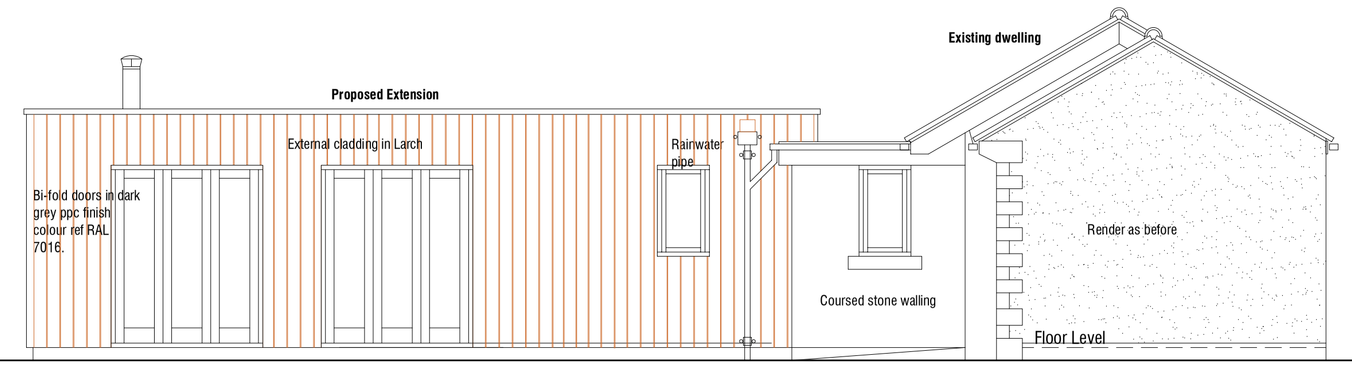

North West Elevation 1:50

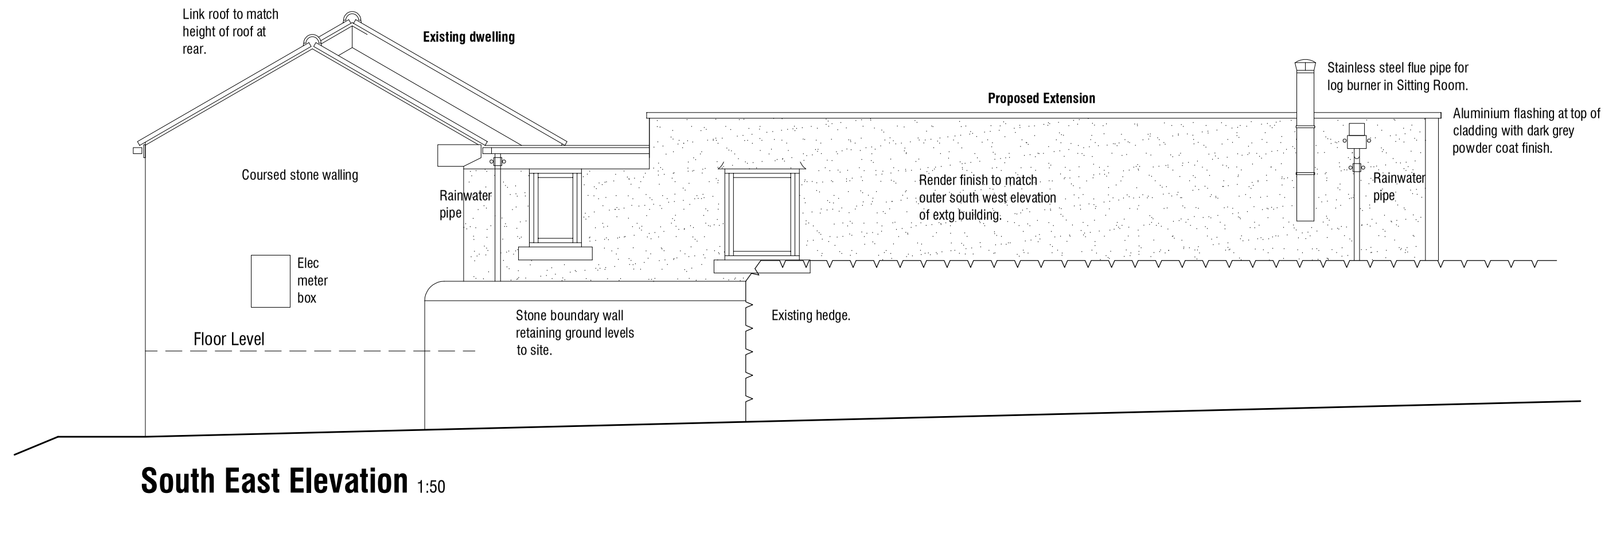

South East Elevation 1:50

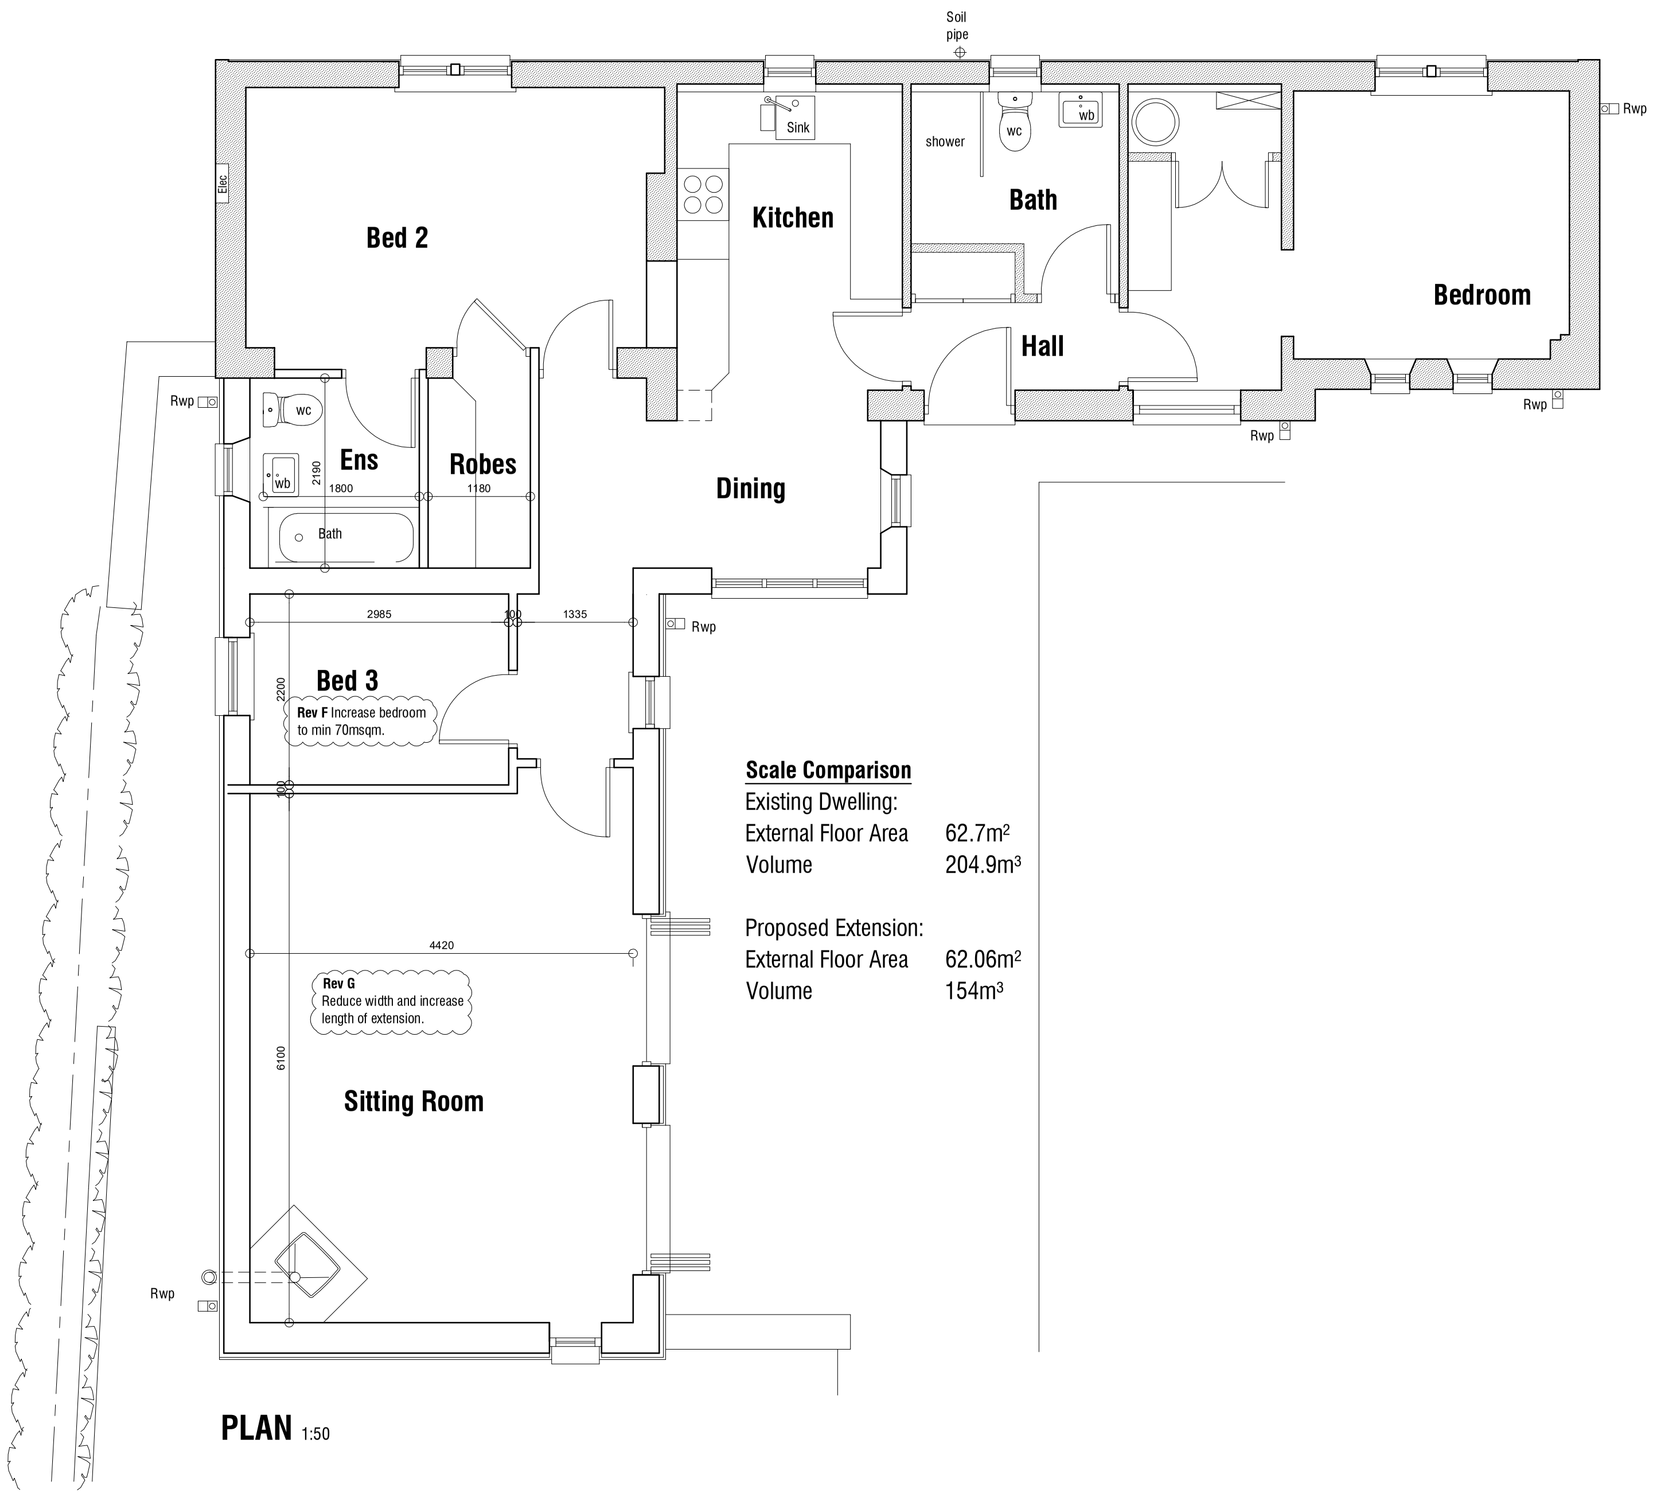

Scale Comparison

Existing Dwelling:	
External Floor Area	62.7m²
Volume	204.9m³
Proposed Extension:	
External Floor Area	62.06m²
Volume	154m³

PLAN 1:50

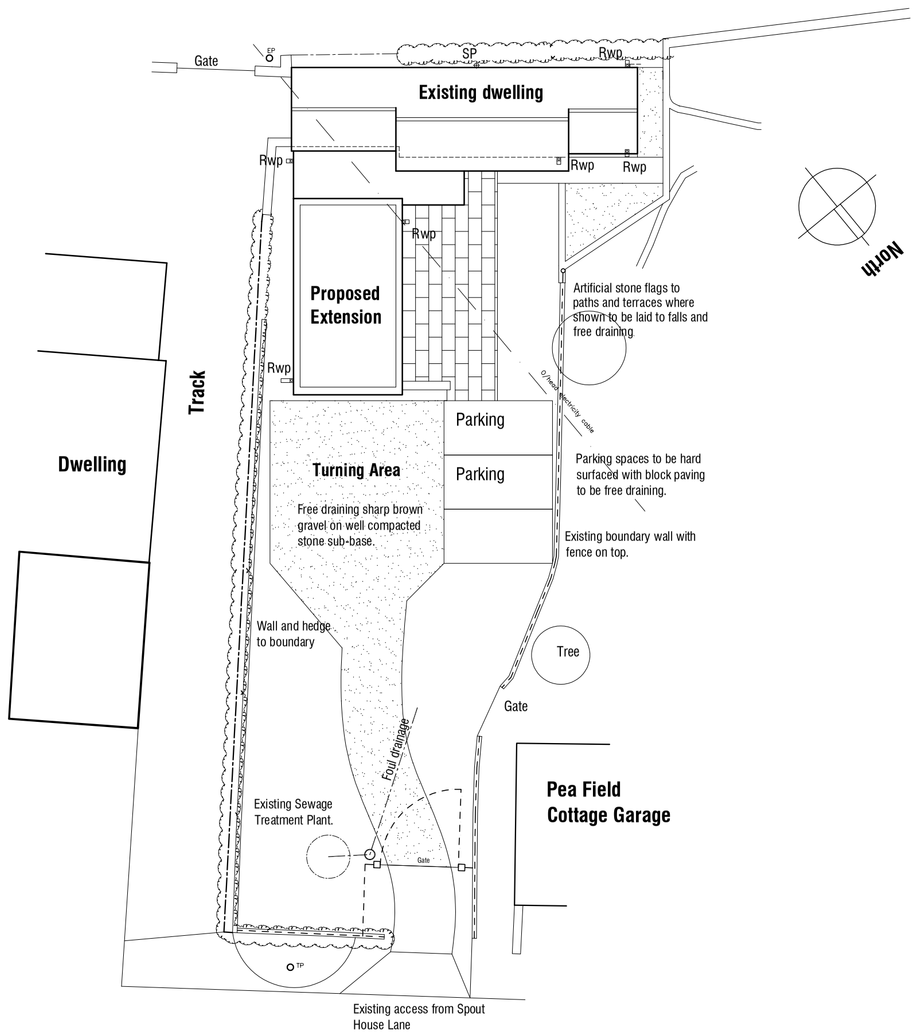

SITE PLAN 1:200

Rev G 01.08.2019 - Planning Amendments.
Rev F 29.07.2019 - Planning Amendments.
Rev E 18.06.2019 - Amend Design.
Rev D 18.06.2019 - Amend Design.
Rev C 17.06.2019 - Amend Design.
Rev B 11.06.2019 - Amend Design.
Rev A 06.05.2019 - Amend Design.

PROPOSED EXTENSION
PEAFIELDS VIEW
SPOUT HOUSE LANE
BROMLEY Nr WORTLEY
SHEFFIELD

PROPOSALS

mboothdesign
architectural design and building consultants

Fairfield House
Barnsley S70 2FL
T: 01226 286256
M: 07881898300
E: mboothdesign@btconnect.com

Scale	As Shown @ A1	Drawn	MJB
Date	JUNE 2019	Ref.	14.30
Dwg No.	P10	Rev.	G

0cm | 2cm | 4cm

Copyright mboothdesign Ltd. All dimensions in millimeters unless otherwise stated. Dimensions for setting out in existing buildings are to be checked and verified on site.