



RAISED GRASSED AREA 6 - 1:100


3D VISUALISATION

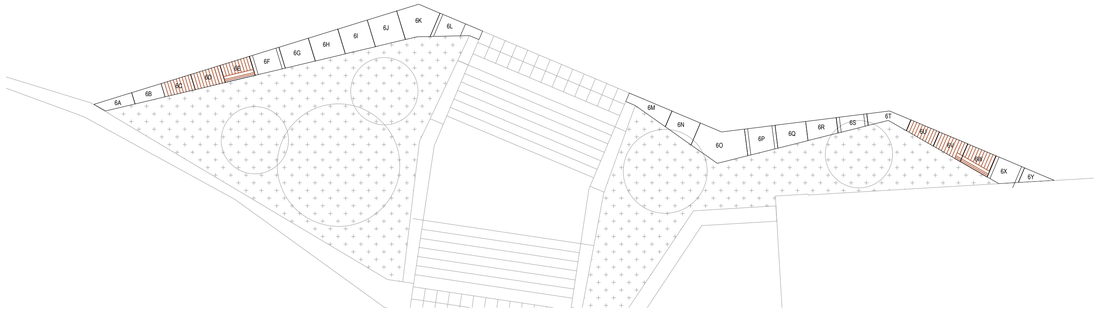

TYPICAL SECTION - WALL TYPE 1 - 1:20

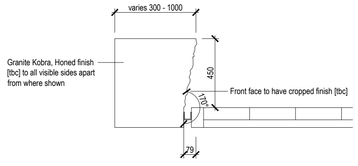


Typical Section - Wall Type 1 [Bench Section]
Scale 1:20

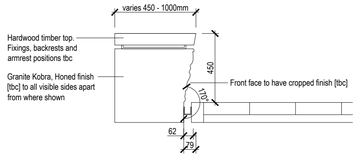




SITE PLAN - 1:1250


Wall Type 6S
Plan View

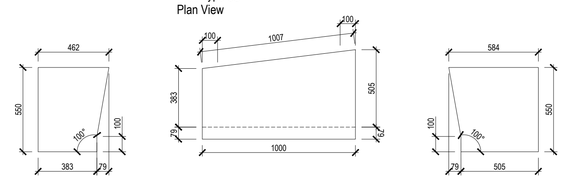


Wall Type 6T
Plan View

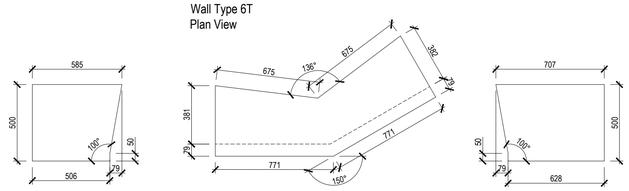


Wall Type 6U
Plan View

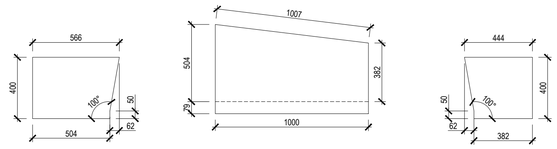


Wall Type 6V
Plan View

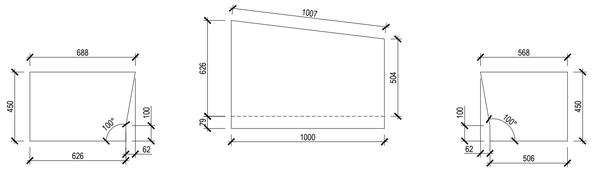


Wall Type 6W
Plan View

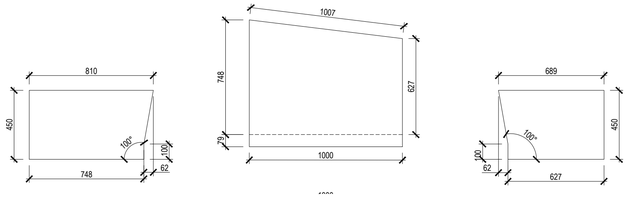

Wall Type 6X
Plan View

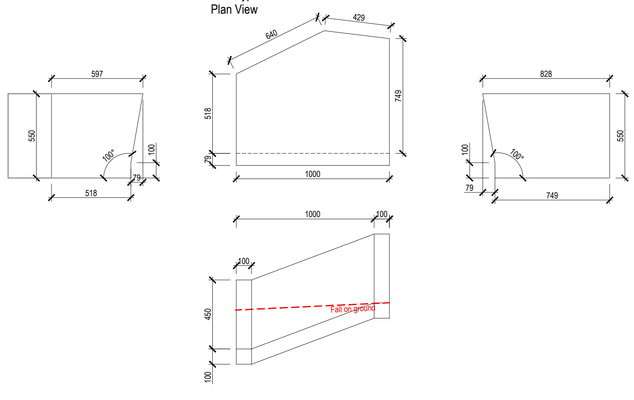

Wall Type 6Y
Plan View

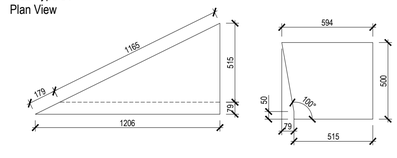

Notes:
- This drawing is copyright.
- Do not scale dimensions from this drawing.
- This drawing is to be read in conjunction with all other relevant drawings
- All discrepancies on this drawing are to be reported to the architect.
- Do not modify any element of this drawing.
- Use drawing only for purpose(s) issued.

North Sign / Key Plan

The following external model files are included within this drawing:

Rev	Date	Revision Notes	Dn	Rv
_	__/__/__		__	__

Client / Contractor

Intelligence
Buildings
Infrastructure
www.ibigroup.com

Project
BARNSLEY PUBLIC REALM

Drawing Title
WALL TYPE 1 DETAILS [RAISED PLANTER 6]
- MAIN SQUARE - [SHEET 3 OF 3]

Job Number	Drawing Originated Date	PAS 1192 Status Code
50035	09/03/2018	-
Scale@A1	Purpose	
1:200	PRELIMINARY	

Drawing Number
BBTC_IBI_N1_L_G700_DT_00_16

Revision
-