
Drawing No.	Rev No.
MMS001 -001	



LOACATION PLAN
SCALE 1:1250 AT A3

N
W
E
S

INDICATIVE
ONLY

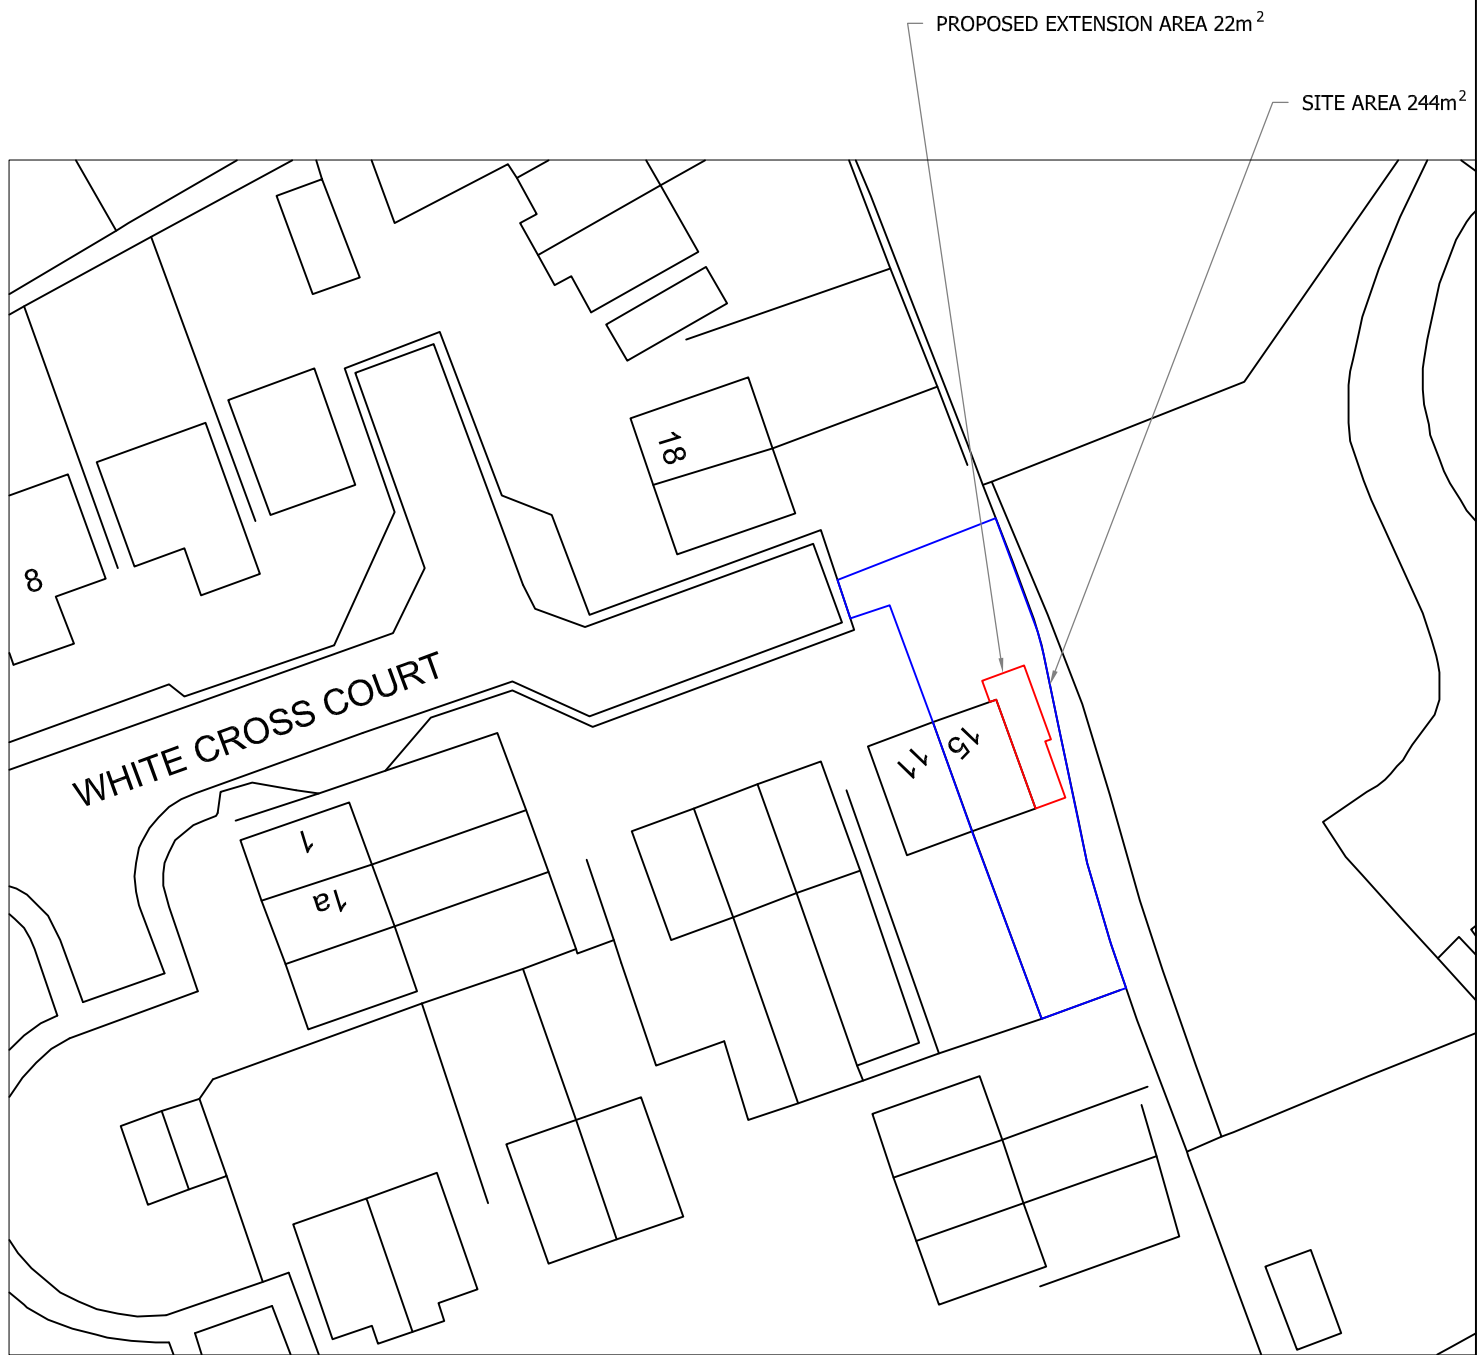

SITE PLAN
SCALE 1:500 AT A3

DO NOT SCALE: Contractor to check all dimensions and report any omissions or errors

NOTES

Rev	Description	By	Chk	App	Date

JRB DESIGNS Ltd
1 Saville Road
Cudworth
Barnsley
S72 8LT
Tel: 01226 383542
Fax: 01226 380078
Mob: 07970 541192
Email: john@jrbdesigns.co.uk

This drawing is copyright. © jrbdesigns Ltd.

Client
MRS S SIMPSON

Drawing Title
SITE PLANS

Address
15 WHITE CROSS COURT
CUDWORTH
BARNSLEY
S72 8GB

Project Title:
PROPOSED TWO STOREY SIDE EXTENSION

Purpose of Issue:
PLANNING

Drawing Status
FIRST ISSUE

Scale at A3	Drawn By	Date	
AS SHOWN	JRB	24/08/2011	
Checked By	Date	Approved By	Date
SS	24/08/2011	SS	24/08/2011
Project No.	Drawing No.		Revision
MMS001	001		-

APPROVAL ☒ INFORMATION ☐ TENDER ☐ CONTRACT ☐ CONSTRUCTION ☐