

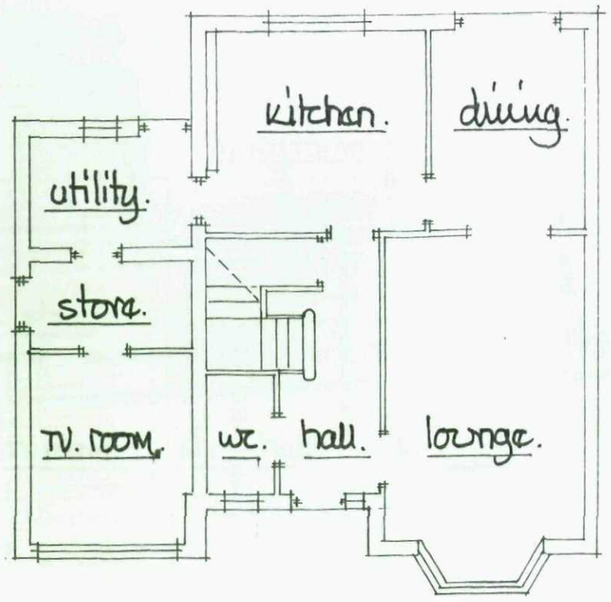


ground floor layout.

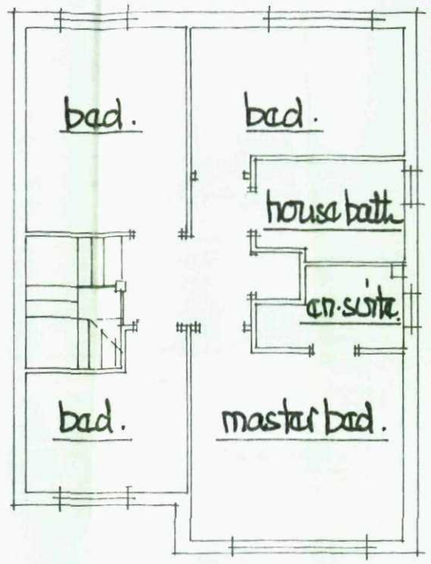

first floor layout.

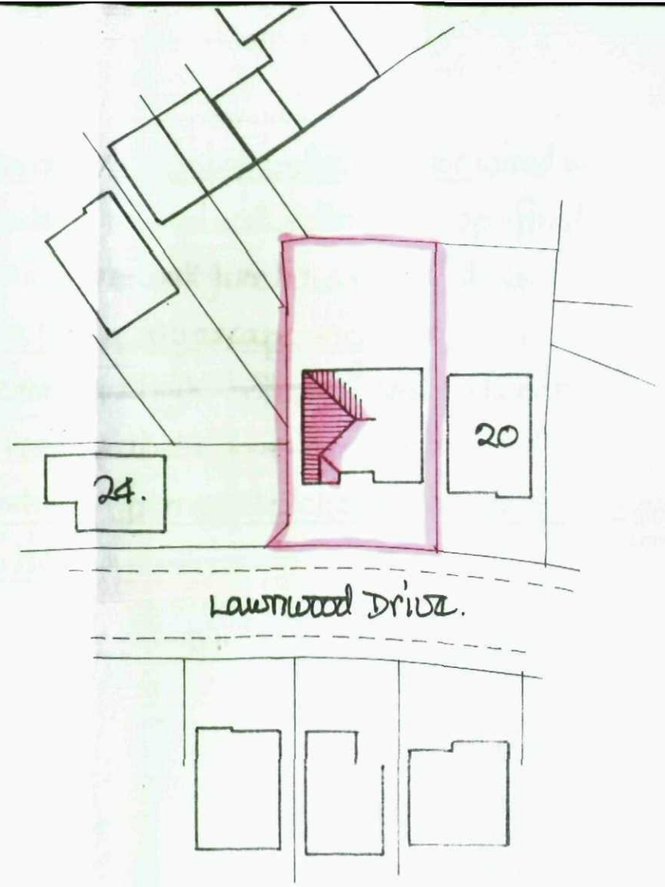


site plan 1:500 m.


front elevation.


survey 1:100m.

side elevation from no 24.

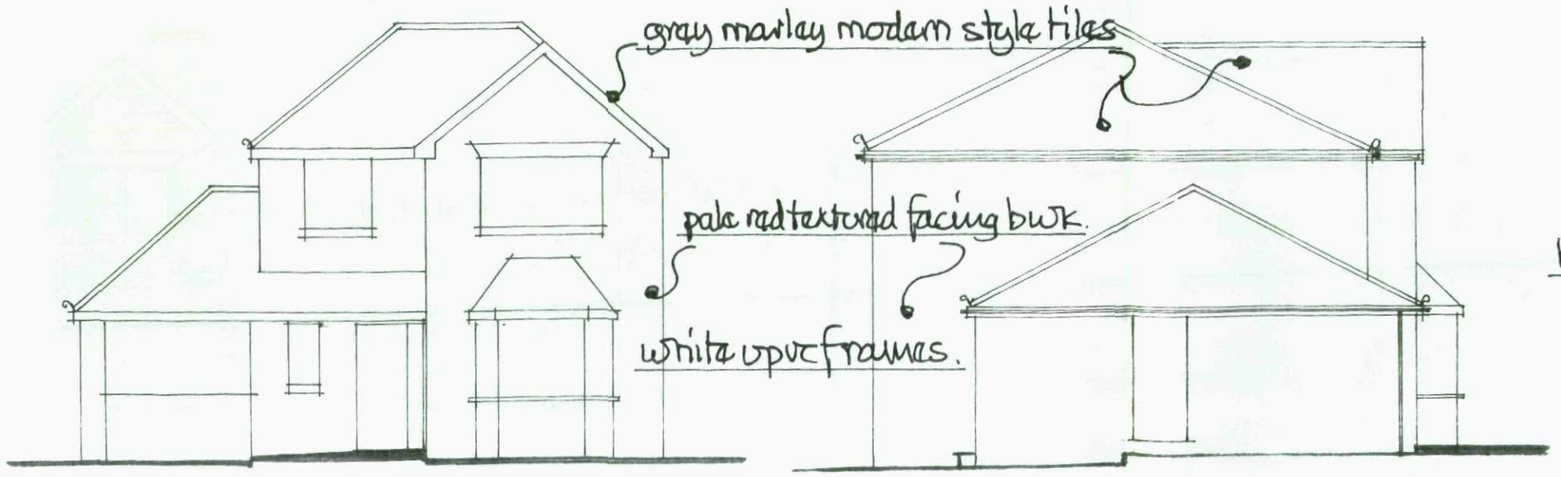


rear elevation.

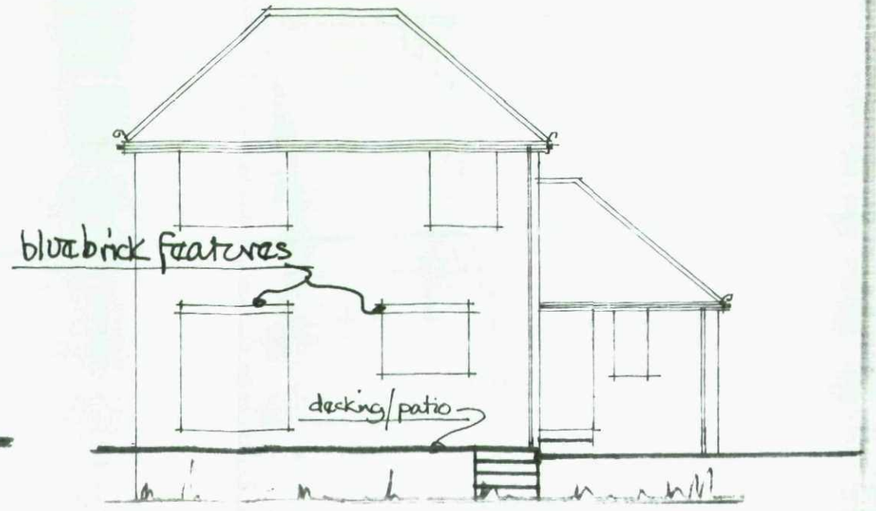

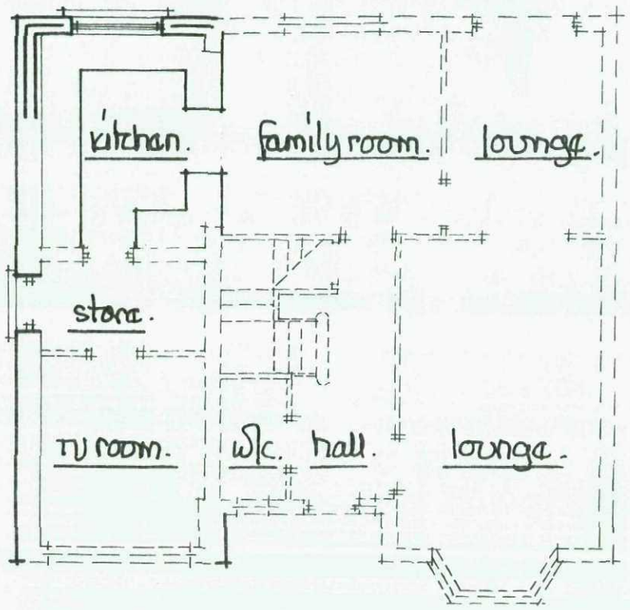

ground floor layout.

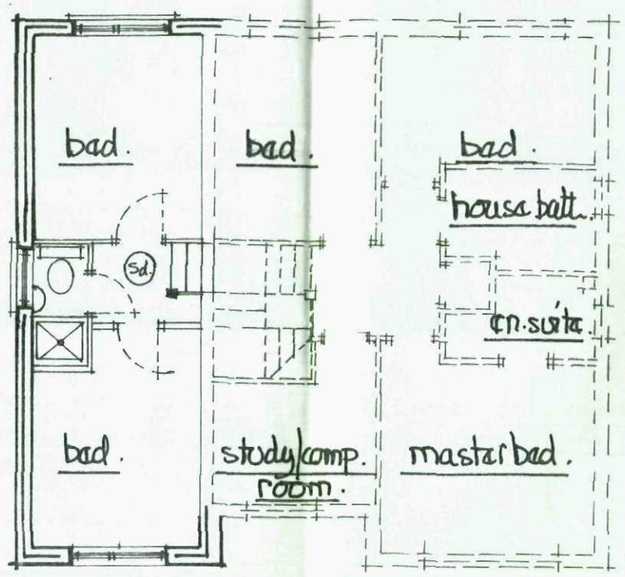


first floor layout.

Sd shows ceiling mounted smoke detector wired in to ex + interconnected with battery backup - fixed min 300mm from wall junctions + light fittings.


ES shows fire safety escape sash - 450mm min wide x 750mm min high - bottom of sash between 800/1100mm above floor - to open thro' 90°

* all fixtures + fitments to clients choice + positioning.

front elevation.

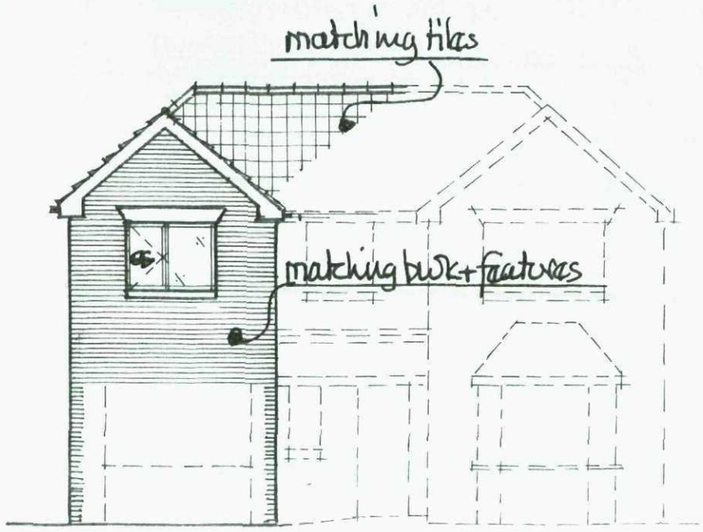

side elevation from no 24.

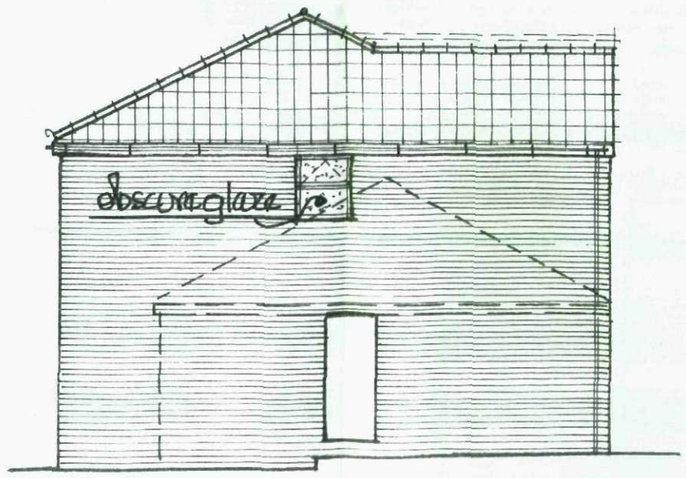

rear elevation.

scale 1:100 m.

