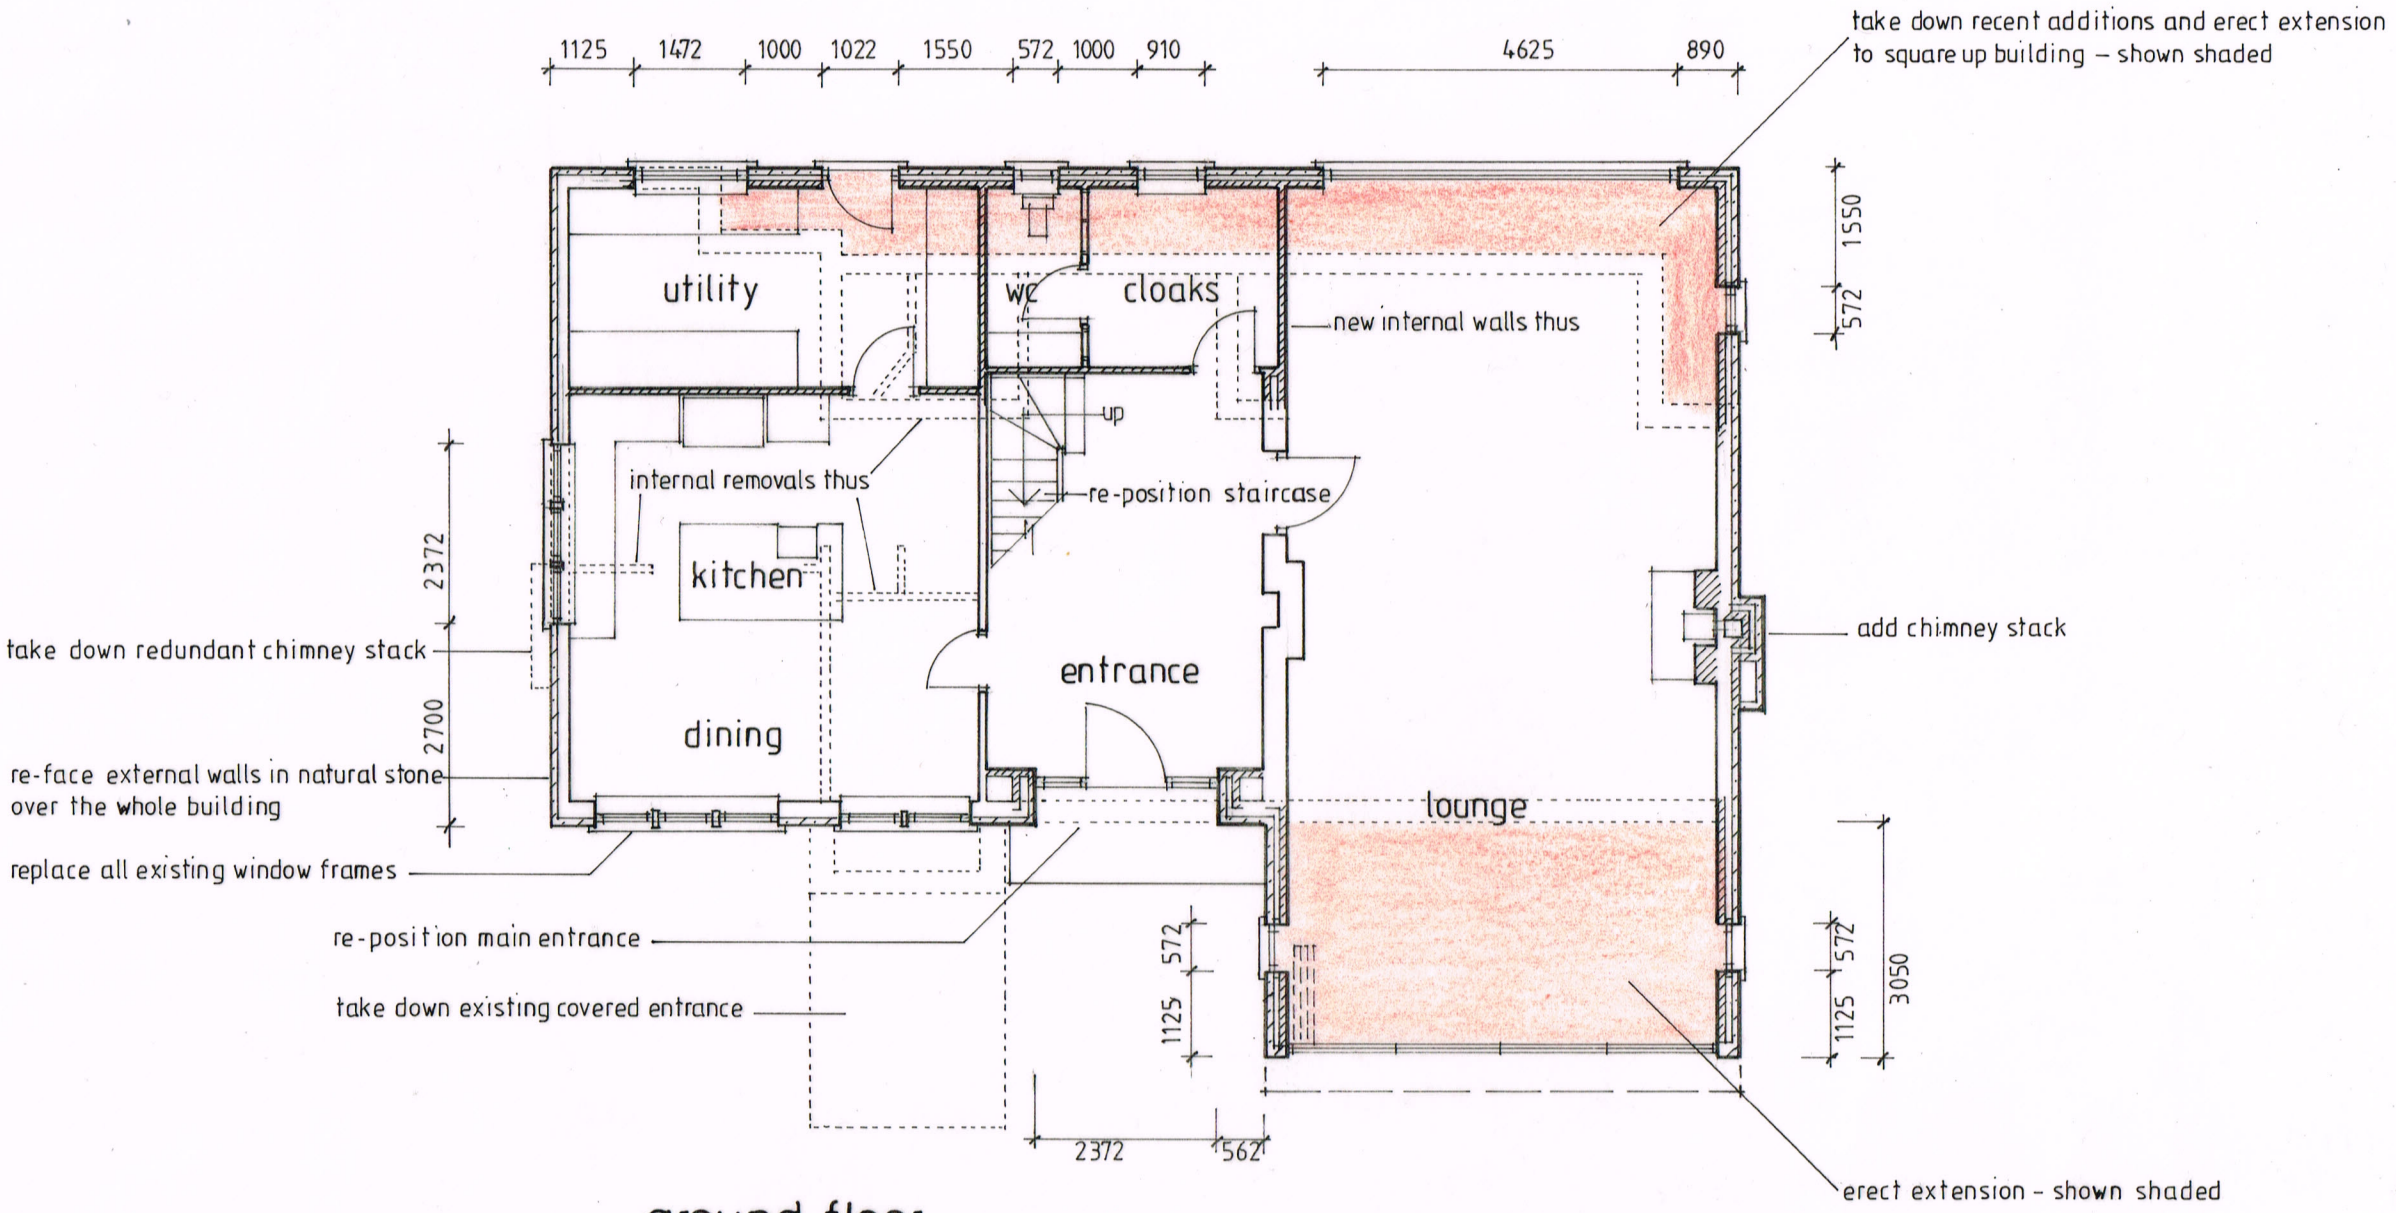


ground floor

The contractor shall check all dimensions on site and report discrepancies before work commences.
No dimension shall be scaled off this drawing.
©copyright of this drawing is retained by A L Turner

client :	**Mr & Mrs McAdoo**	date. 01.2014	
project :	**16 Quaker Lane, Barnsley, S71 5EQ**	scale. 1:100	size A3
title :	**Ground Floor Plan as Proposed**	drawn. ALT	

A L Turner + Associates
CHERRY TREE HOUSE, LEVISHAM, NORTH YORKSHIRE, YO18 7NL
tel : 01751 460007 fax : 01751 460007
tonyturner829@btinternet.com
www.yorkshirearchitectural.co.uk

drawing no. **2235 : 4** rev.