




FRONT ELEVATION AS EXISTING

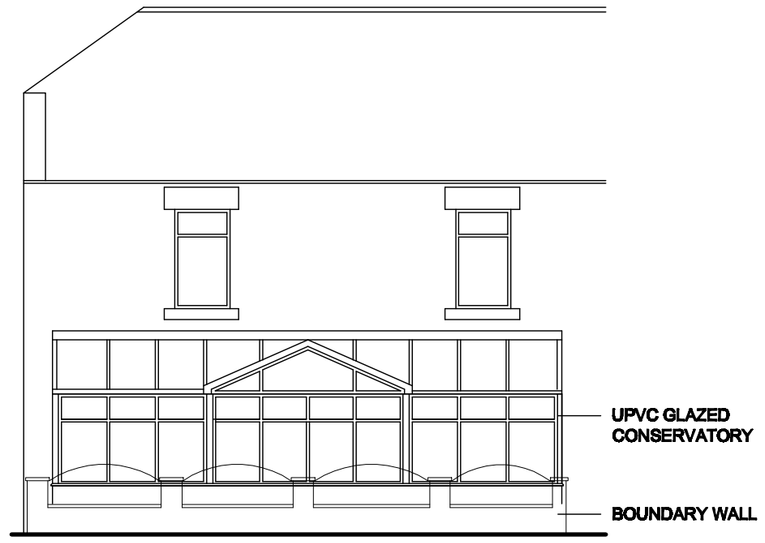


FRONT ELEVATION AS PROPOSED

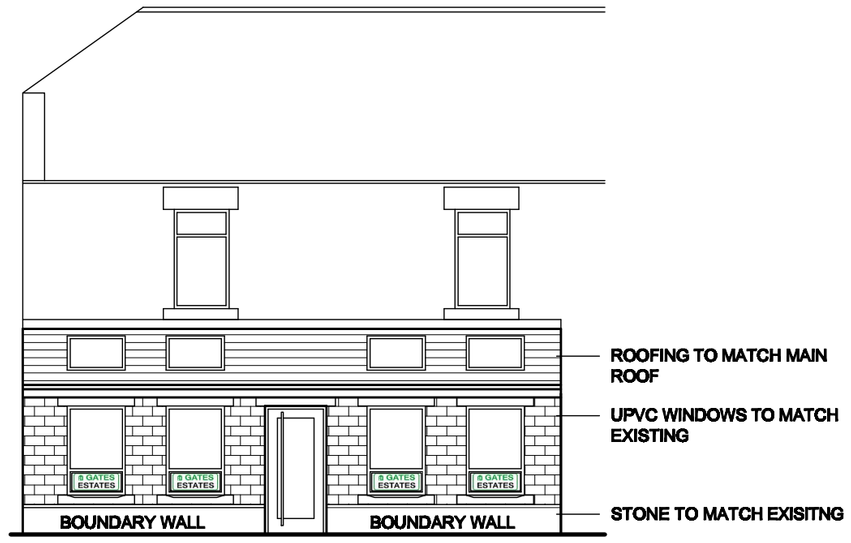

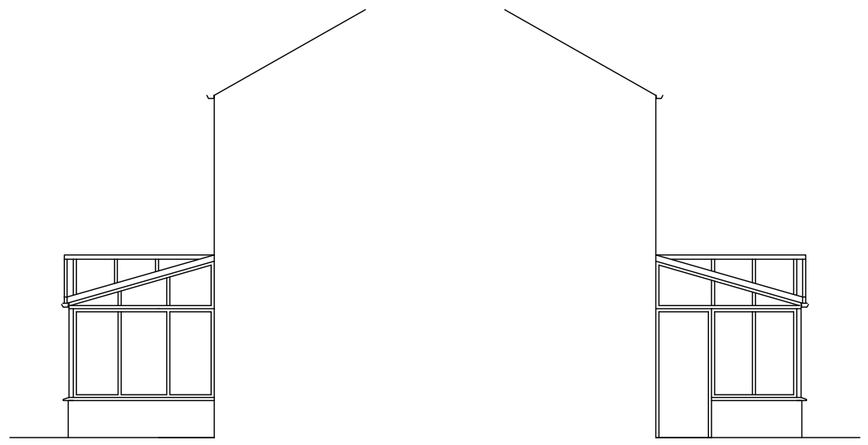


SIDE ELEVATION AS EXISTING

SIDE ELEVATION AS EXISTING

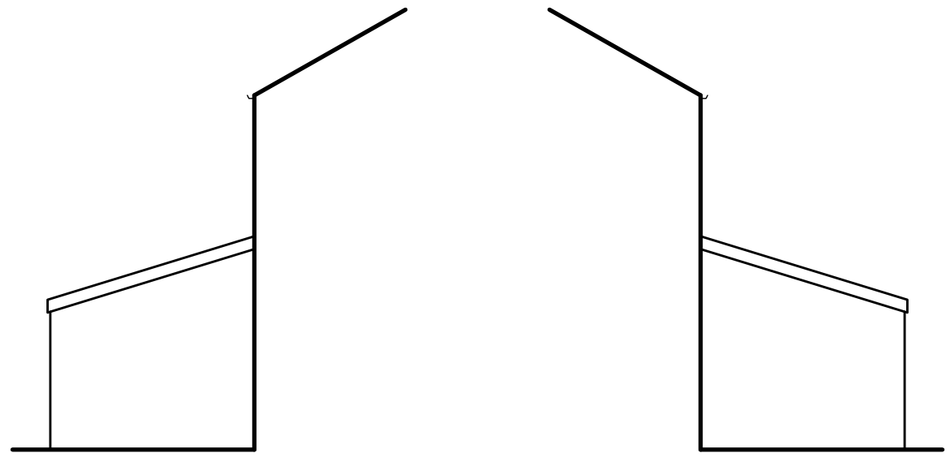


SIDE ELEVATION AS PROPOSED


SIDE ELEVATION AS PROPOSED

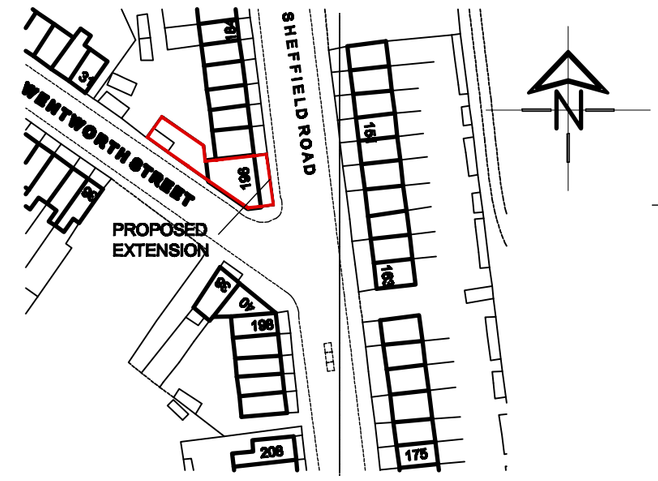

LOCATION PLAN
SCALE 1:1250

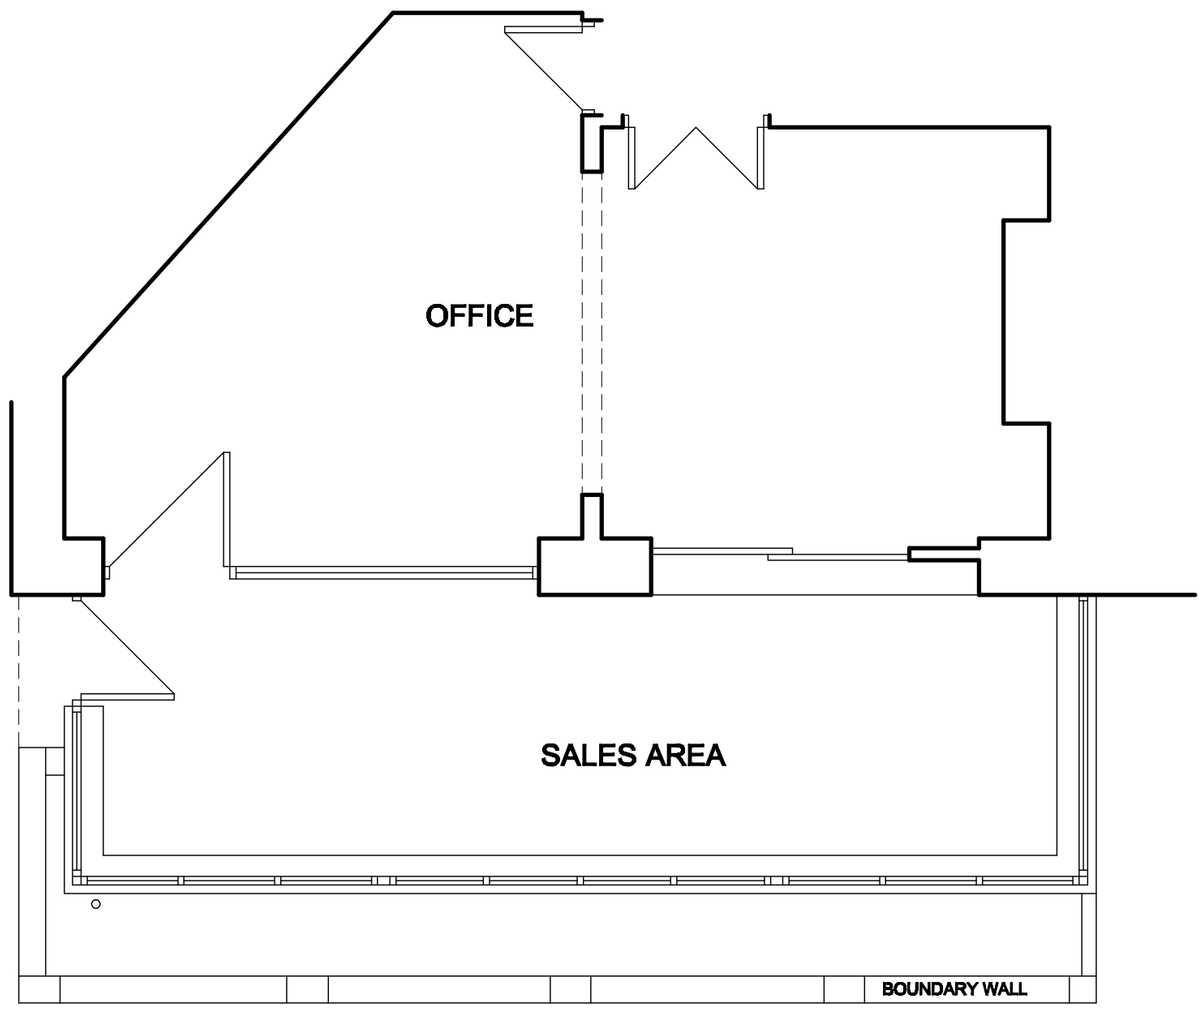

GROUND FLOOR PLAN AS EXISTING

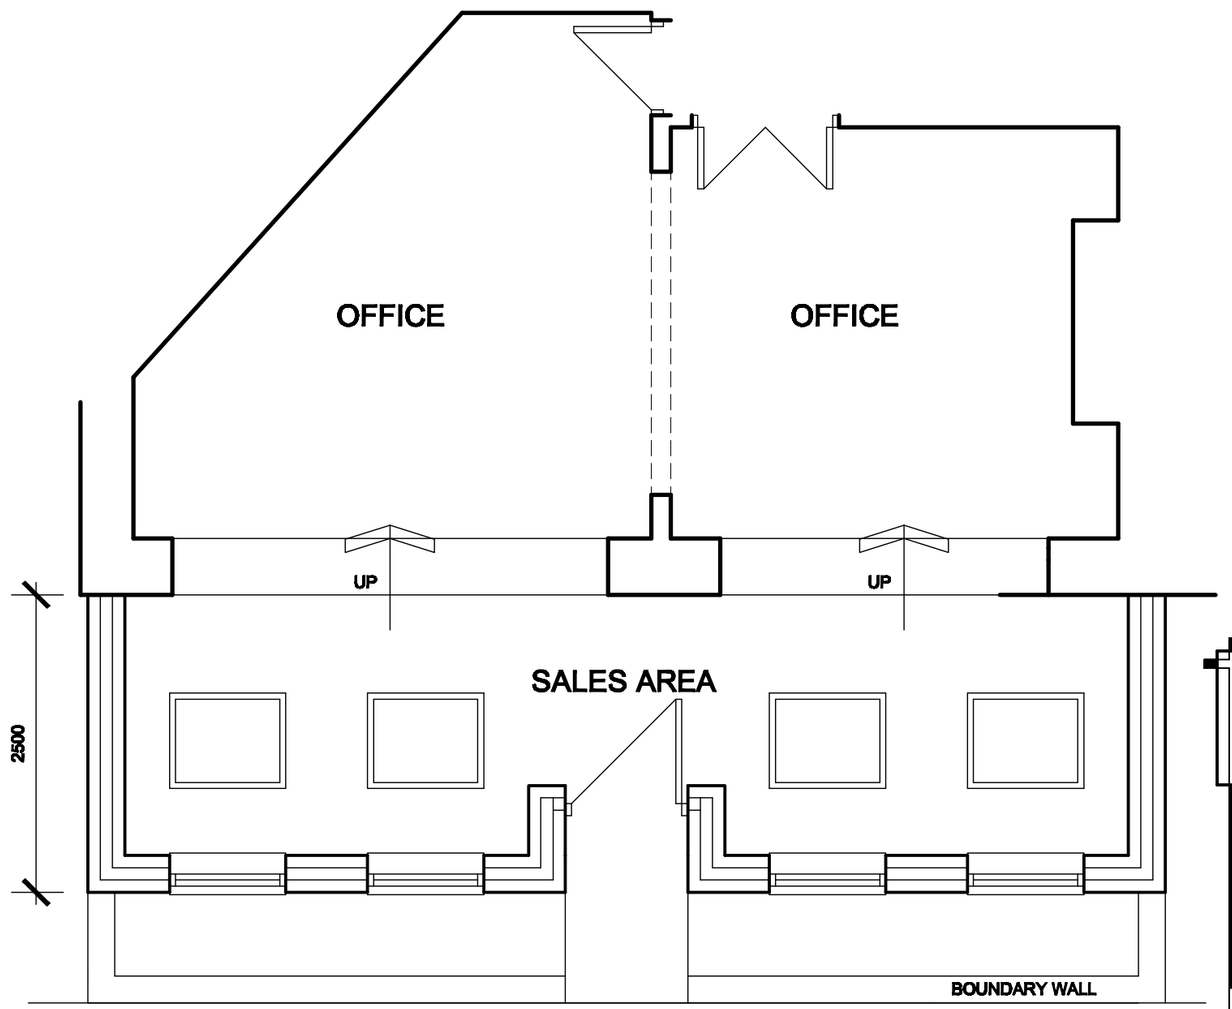

GROUND FLOOR PLAN AS PROPOSED

White Agus Partnership
PROVIDENCE VILLA,
42 SACKVILLE STREET,
BARNSLEY.
S70 2DB
Phone: 01226 206482
Fax: 01226 283030
Email: info@whiteaguspartnership.co.uk
Web: www.whiteaguspartnership.co.uk
SURVEYORS AND BUILDING DESIGN CONSULTANTS

Project. EXTENSION TO REPLACE CONSESRVATORY 196 SHEFFIELD ROAD BIRDWELL, BARNSLEY S70 5TD	Client. GATES ESTATES
Drawing Title. PLANS AND ELEVATIONS	Date. FEBRUARY 2013 / Scale. 1:100 @ A2
	Ref. 12-094 / Dwg. No. 01 / Rev. A

Date	Suffix	Description
27-02-13	A	REVISED TO P.D. REQUIREMENTS (PRE-APP)