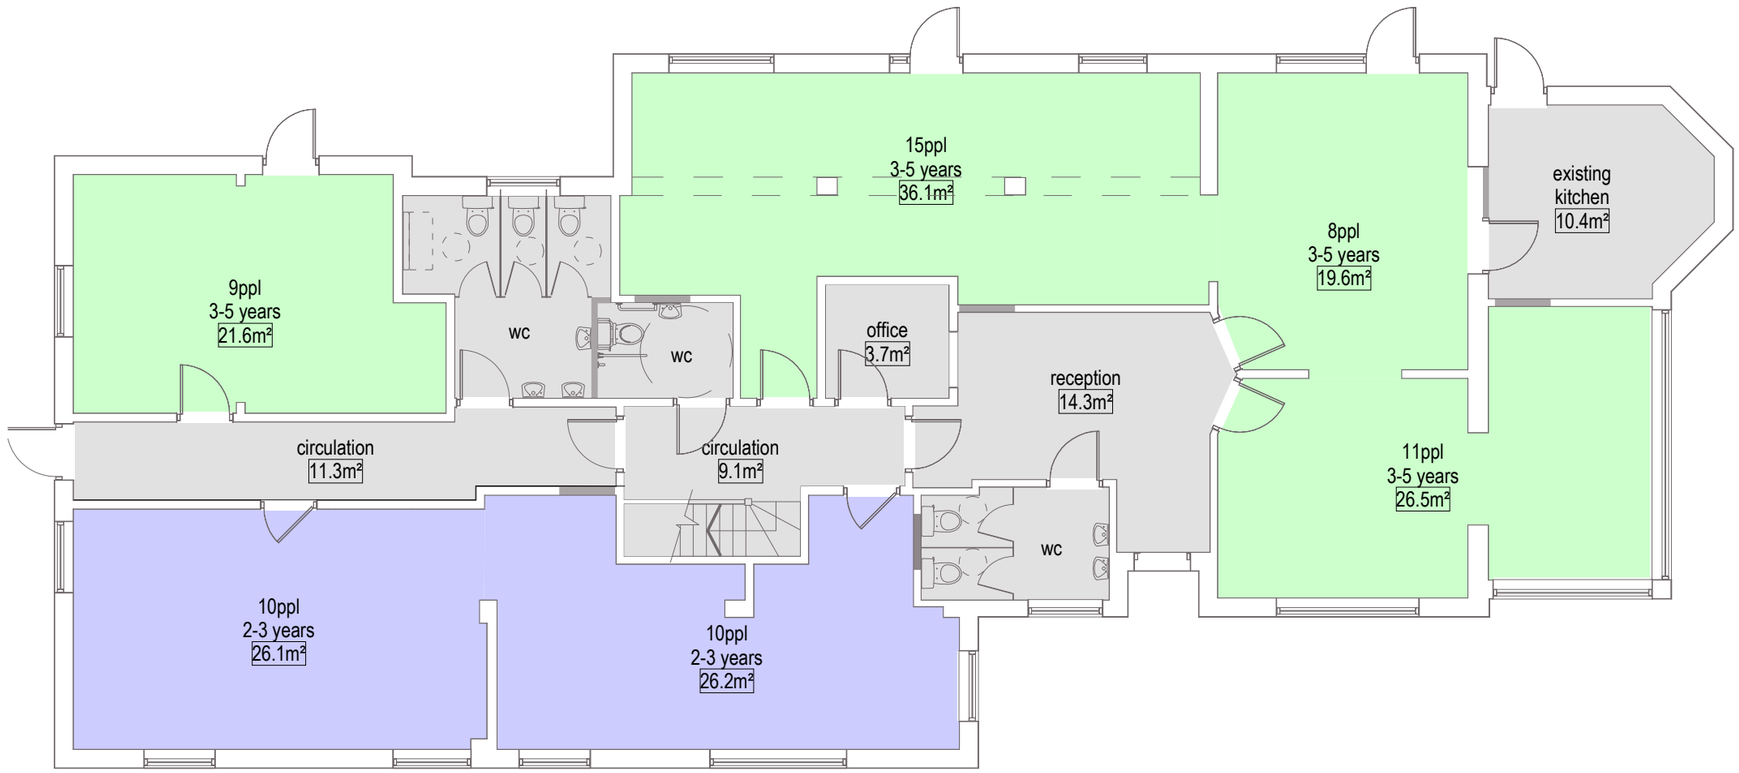



GROUND FLOOR PLAN
PROPOSED

NOTES

Check all dimensions on site
Do not scale from this drawing
Report any discrepancies and omissions
This Drawing is Copyright ©

| REVISIONS | |
|---|---|
| P2 ISSUE FOR APPROVAL | JULY15 |
| P1 PRELIMINARY ISSUE | JUNE 15 |

title

PROPOSED PLANS

Scale
A3_1:100

Date
JUNE 15

Drawing No.
021/02

P2

Project
2 HIGHFIELD RANGE
DARFIELD
BARNSLEY
S73 9BQ

Client
MRS J DEOL