




REAR ELEVATION
AS PROPOSED

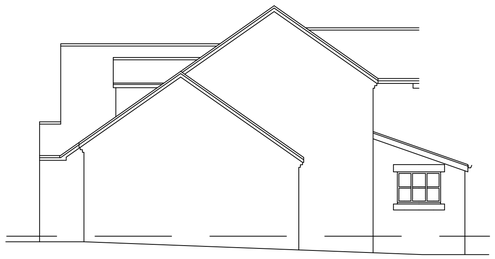


SIDE ELEVATION
AS PROPOSED

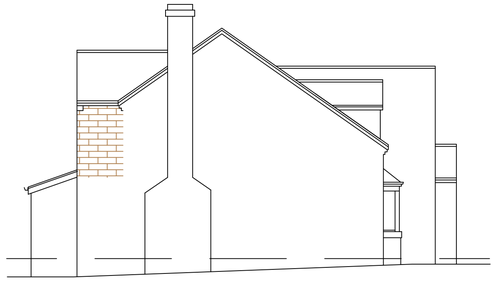

SIDE ELEVATION
AS PROPOSED

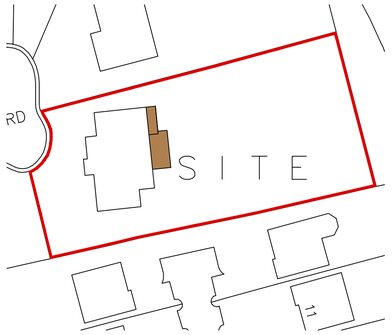


SITE PLAN
SCALE 1:500

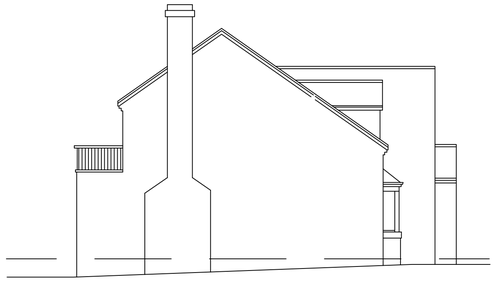


SIDE ELEVATION
AS EXISTING




REAR ELEVATION
AS EXISTING

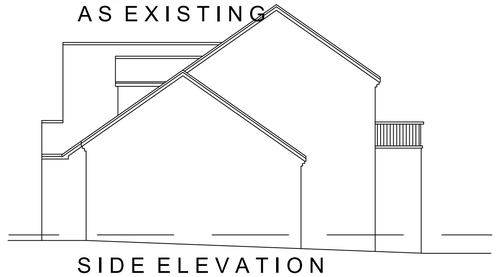


SIDE ELEVATION
AS EXISTING

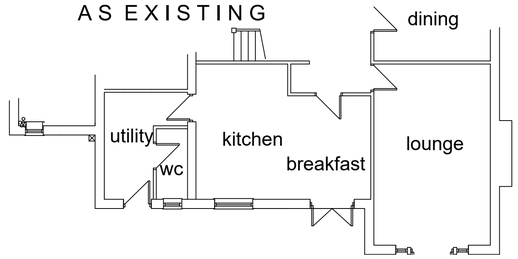


GROUND FLOOR PLAN
AS EXISTING

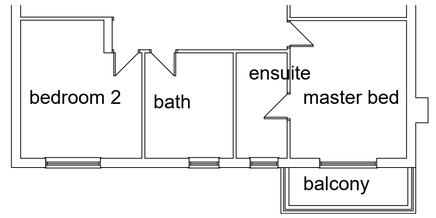


FIRST FLOOR PLAN
AS EXISTING

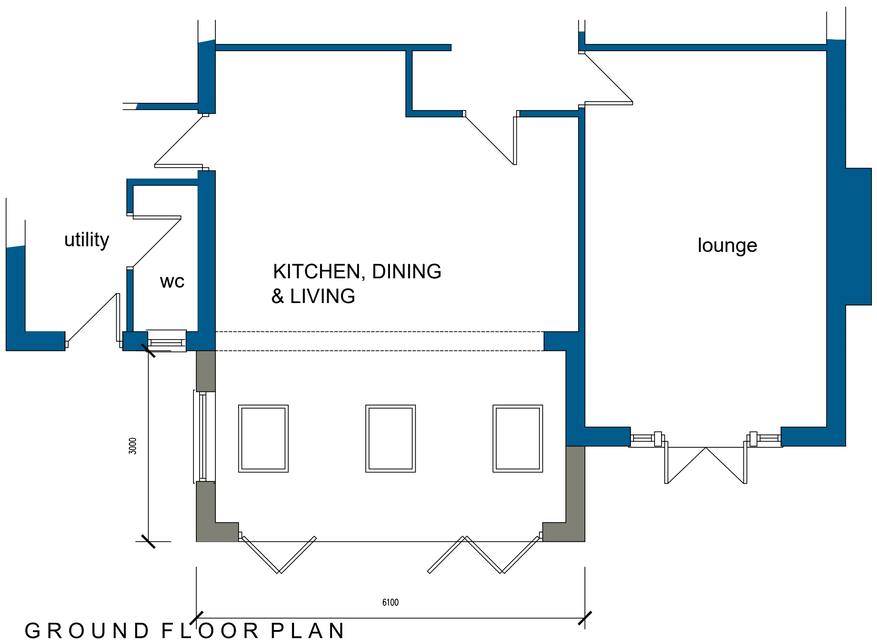

GROUND FLOOR PLAN
AS PROPOSED

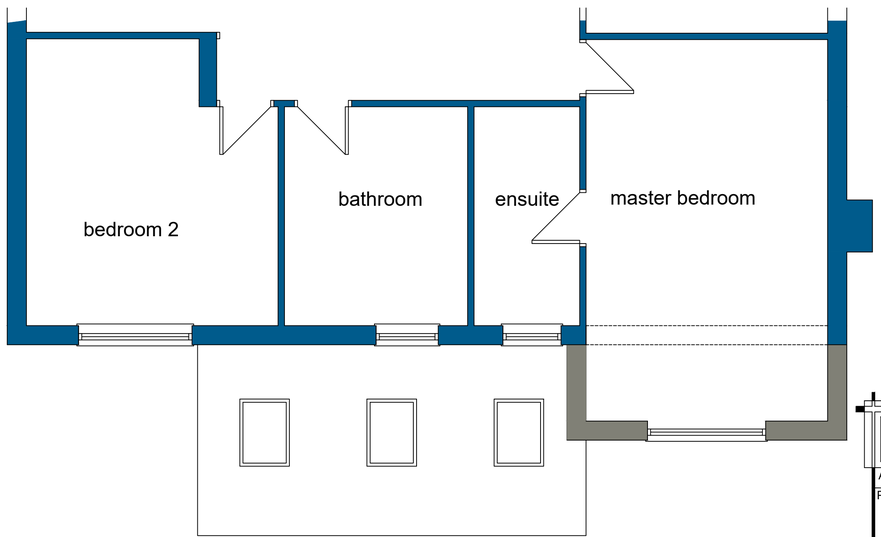

FIRST FLOOR PLAN
AS PROPOSED

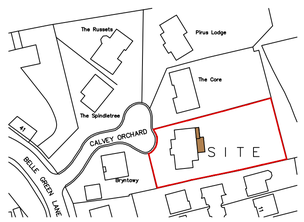

LOCATION PLAN
SCALE 1:1250

White Agus PARTNERSHIP
OFFICE ONE,
34 VICTORIA ROAD,
BARNSLEY,
S70 2BU
Phone: 01226 208482
Email: info@whiteaguspartnership.co.uk
Web: www.whiteaguspartnership.co.uk
ARCHITECTURAL SERVICES

Project.	Client.	
PROPOSED EXTENSION AT BLUEBELL CORNER 5 CALVEY ORCHARD, CUDWORTH BARNSLEY S72 8SW	MR D. BIRKIN	
Drawing Title. PLANS AND ELEVATIONS	Date. DEC 2020	Scale. 1:50 & 1:100
	Ref. 20–159	Dwg. No. 01 / Rev. B

Date	Suffix	Description	Date	Suffix	Description
02-12-20	A	BEDROOM WINDOW REVISED			
03-12-20	B	WINDOW ADDED			