
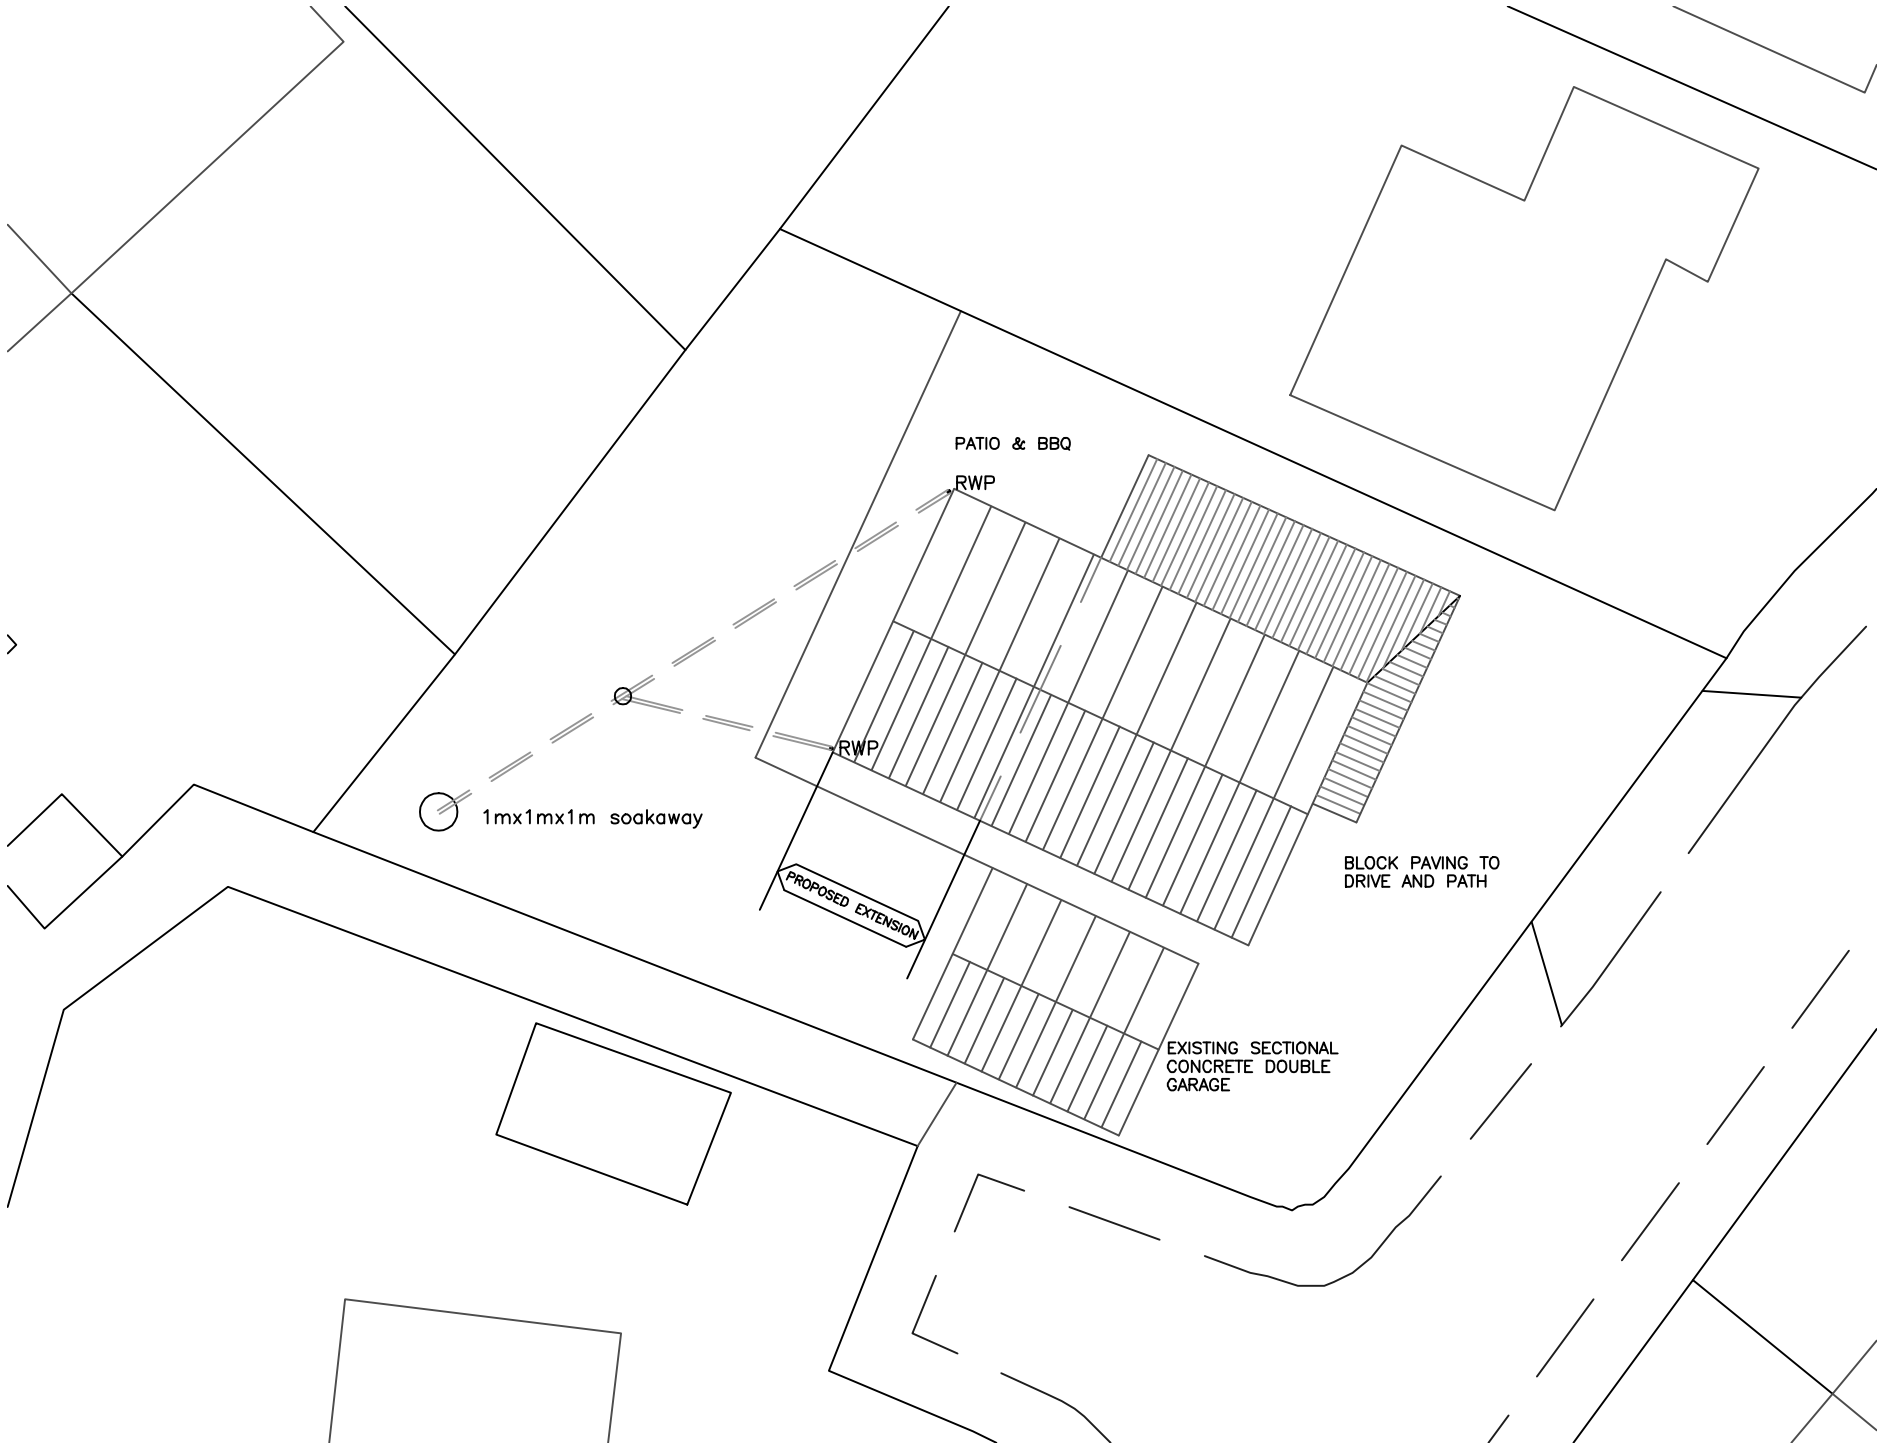


Proposed Site Plan 1:200@A3

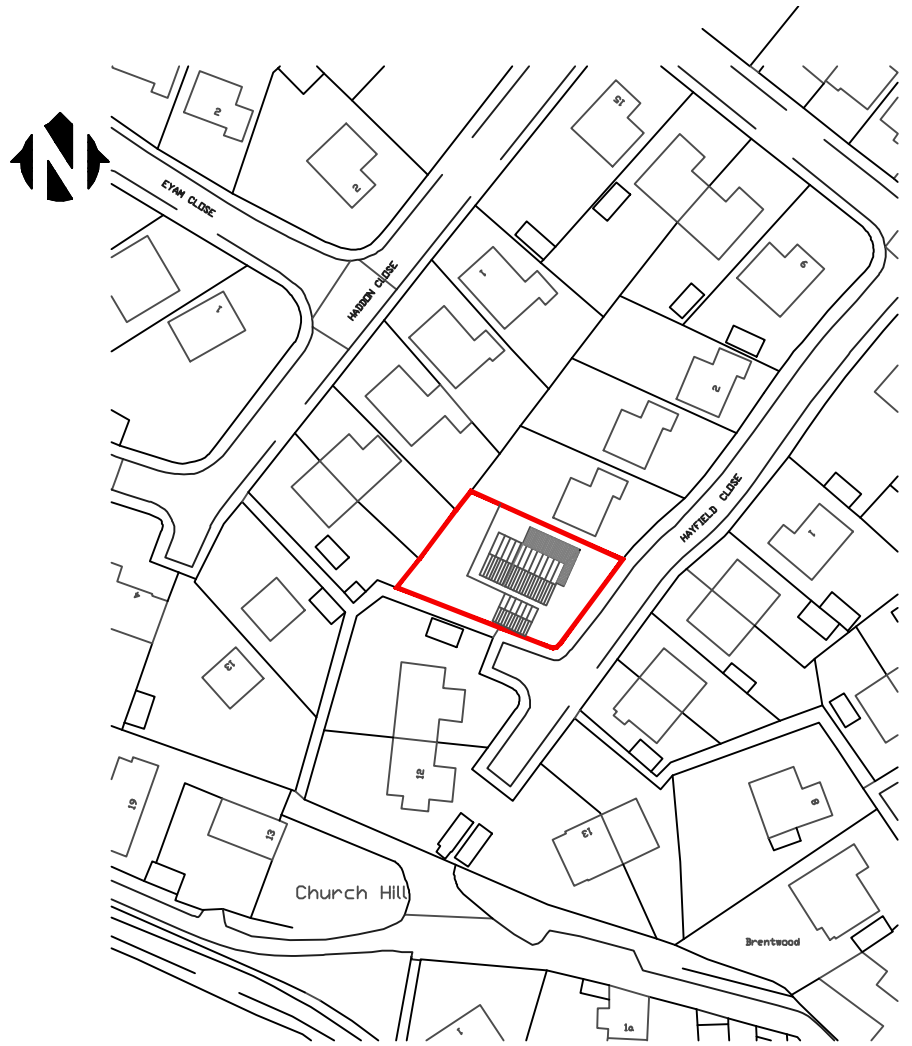

Ordnance Survey (c) Crown Copyright 2017. All rights reserved. Licence number 10002

0 10M 50M 100M

5M 20M

Location Plan 1:1250@A3

KENNEDY DESIGN LTD.

CAVANGROVE HOUSE
189 DONCASTER ROAD
GOLDTHORPE
ROTHERHAM
SOUTH YORKSHIRE
S63 9JA

TEL - 01709 896393
FAX - 01709 891334
E-MAIL - info@kdesignuk.com
www.kdesignuk.com

CLIENT: Mr & Mrs J Rushforth

PROJECT: Proposed Two Storey Rear Extension
8 Hayfield Close
Dodworth
Barnsley
S75 3SH

TITLE: Site and Location Plan

SCALE: 1:200@A3 STATUS:

JOB NUMBER: 8HC-01 REV:

DATE: Feb 2017 DRAWN BY:

Kennedy Design Ltd, Registered in England 4479082 V.A.T. Reg. No 565 6912 0