




Proposed Northern Rear Elevation
Scale**1:100**

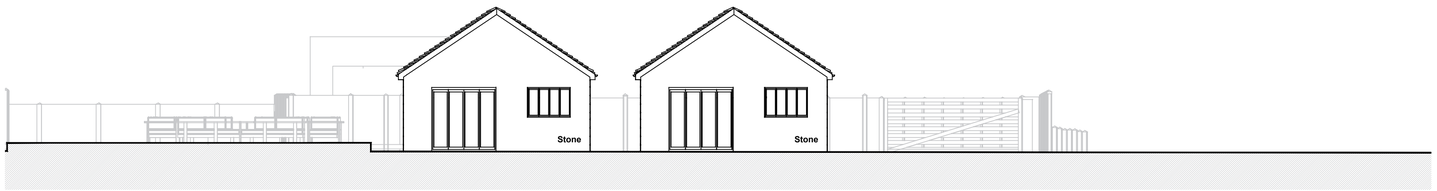


Proposed Southern Front Elevation
Scale**1:100**

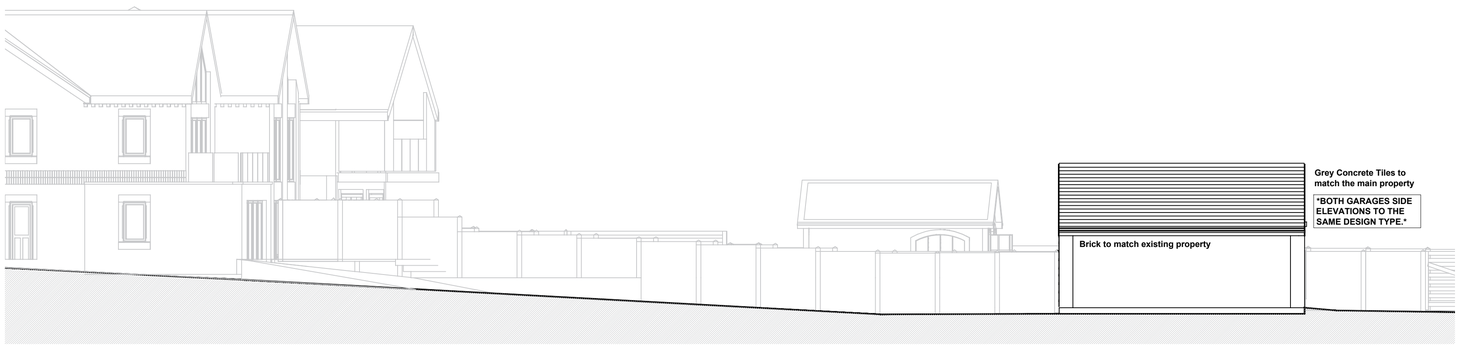

Proposed Eastern Side Elevation
Scale**1:100**

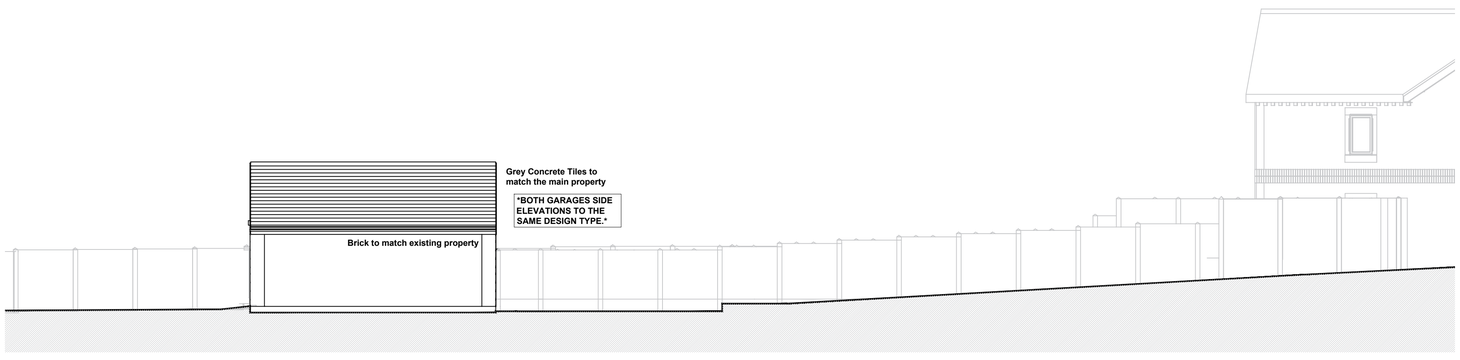

Proposed Eastern Side Elevation
Scale**1:100**

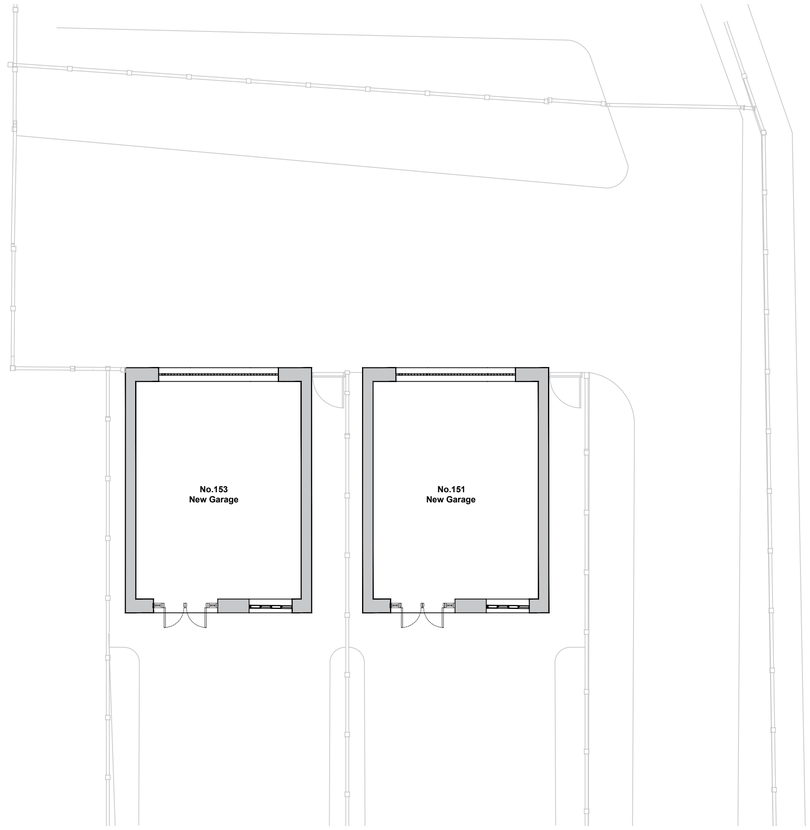

Proposed Garage Plans
Scale**1:100**

Hirst Architects
RIBA Chartered Practice

W: www.HirstArchitects.com
E: Office@HirstArchitects.com
T: 01226 491 777

THIS DRAWING/COPY AND ANY DESIGN THEREON IS PROTECTED BY COPYRIGHT AND IS THE PROPERTY OF HIRST ARCHITECTS LTD. IT IS TO BE USED ONLY FOR THE PURPOSE FOR WHICH IT WAS EXPRESSLY LOANED AND IS NOT TO BE COPIED IN ANY FORMAT. INFORMATION WITHIN THIS DRAWING IS NOT TO BE PASSED TO ANY THIRD PARTY WITHOUT PRIOR WRITTEN CONSENT. ALL MEASUREMENTS TO BE CHECKED ON SITE PRIOR TO CONSTRUCTION. DO NOT SCALE THIS DRAWING.

N W E S

General orientation to be considered to be with North to the top of the page as shown above unless noted otherwise.

--- NOT FOR CONSTRUCTION ---

Important Notes:
All measurements to be confirmed by the main contractor pre-commencement.

PROJECT DETAILS

CLIENT / APPLICANT
Mr C.M. Beckett

SITE ADDRESS
151 & 153 Weet Shaw Lane
Cudworth Barnsley
S72 8BL

PROJECT STAGE
PLANNING

JOB NUMBER: HA-22-09-P
RIBA STAGE: -03

DRAWING TITLE
11- Proposed Garages Combined Drawing

REV: Rev 01

REV.	DESCRIPTION	DATE
--	First Issued.	Nov.2022
--	Planning Amendments	2023
--		
--		
--		
--		
--		
--		
--		
--		
--		
--		

SCALE
1:100

A.1

Hirst Architect LTD
Royal Institute of British Architects
Chartered Practice
Office@HirstArchitects.com
01226 491 777